OFFICE COPY THIS IS A 2 PART FORM
WRITE ON A FIRM SURFACE

USE BLACK INK BALL POINT PEN — PRESS FIRMLY

SIGN PERMIT APPLICATION

264-7559

SITE ADDRESS: 1825 10th Street | SUITE: S-20818 | INSP. AREA: ICS

ASSESSOR PARCEL NO. 009-0073-017 | **PERMIT NO. 9908871**

NAME OF APPLICANT	ADDRESS	ZIP CODE	PHONE NO.
LICENSED CONTRACTOR Superior National Advertising Inc	1700 Anaheim Street Long Beach, CA	90813-1195	(562) 495-3505
BUSINESS OWNER Carrows Restaurant	1825 10th Street Sacto, CA.		

CONSTRUCTION LENDING AGENCY

I hereby affirm under penalty of perjury that there is a construction lending agency for the performance of the work for which this permit is issued (Sec. 3097, Civ.C).

Lenders Name _____

Lenders Address _____

LICENSED CONTRACTORS DECLARATION

I hereby affirm under penalty of perjury that I am licensed under provisions of Chapter 9 (commencing with Section 7000) of Division 3 of the Business and Professions Code and my license is in full force and effect.

License Class C45 Lic. Number 271588

Date 12-28-98 Contractor _____ (Signature) Agent for Superior

OWNER - BUILDER DECLARATION

I hereby affirm under penalty of perjury that I am exempt from the Contractors License Law for the following reason (Sec. 7031.5, Business and Professions Code: Any city or county which requires a permit to construct, alter, improve, demolish, or repair any structure, prior to its issuance, also requires the applicant for such permit to file a signed statement that he or she is licensed pursuant to the provisions of the Contractors License Law (Chapter 9 (commencing with Section 7000) of Division 8 of the Business and Professions Code) or that he or she is exempt therefrom and the basis for the alleged exemption. Any violation of Section 7031.5 by any applicant for a permit subjects the applicant to a civil penalty of not more than five hundred dollars ($500.00):

☐ I, as owner of the property, or my employees with wages as their sole compensation, will do the work, and the structure is not intended or offered for sale (Sec. 7044, Business and Professions Code: The Contractors License Law does not apply to an owner of property who builds or improves thereon, and who does such work himself or herself or through his or her own employees, provided that such improvements are not intended or offered for sale. If, however, the building or improvement is sold within one year of completion, the owner-builder will have the burden of proving that he or she did not build or improve for the purpose of sale.)

☐ I, as owner of the property, am exclusively contracting with licensed contractors to construct the project (Sec. 7044, Business and Professions Code: The Contractors License Law does not apply to an owner of property who builds or improves thereon, and who contracts for such projects with a contractor(s) licensed pursuant to the Contractors License Law).

☐ I am exempt under Sec. _____ B & P C for this reason _____

Date _____ Owner _____ (Signature)

In issuing this building permit, the applicant represents, and the City relies on the representation of the applicant, that the applicant verified all measurements and locations shown on the application or accompanying drawings and that the improvement to be constructed does not violate any law or private agreement relating to permissible or prohibited locations for such improvements. This building permit does not authorize any illegal location of any improvement or the violation of any private agreement relating to location of improvements.

I certify that I have read this application and state that all information is correct. I agree to comply with all city and county ordinances and state laws relating to building construction and hereby authorize representative of this city to enter upon the abovementioned property for inspection purposes.

12-28-98 _____ Signature of Applicant or Agent
Date

SIGN INFORMATION

☒ ATTACHED	☐ INTERIOR / ELECT.	☒ SINGLE FACED
☒ ILLUMINATED	☐ NON-ILLUMINATED	☐ BILLBOARD / SUBDIVISION
☐ INDIVIDUAL LETTERS	☐ PAINTED ON BUILDING	☐ LOGO
☐ METAL	☐ POLE	☐ DOUBLE FACED
☒ PLASTIC	☐ MONUMENT	☐ VINYL/GATOR FOAM
☐ WOODEN	☐ PROJECTING	☒ RE-FACE

SIGN COPY Carrows Restaurant

RMX 580

(A) HEIGHT 2'-8" (B) LENGTH 6'-1"

(A X B) SIGN AREA 16 sq. ft.

POLE SIZE _____ FOOTING SIZE _____

STREET FRONTAGE (FT) _____

OCCUPANCY FRONTAGE (FT) _____

CITY OF SACRAMENTO
BUILDING INSPECTION DIVISION
PERMIT SERVICES
264-7619

WORKER'S COMPENSATION DECLARATION

I hereby affirm under penalty of perjury one of the following declarations:

☐ I have and will maintain a certificate of consent to self-insure for workers' compensation as provided for by Section 3700 of the Labor Code, for the performance of work for which the permit is issued.

☒ I have and will maintain workers' compensation insurance, as required by Section 3700 of the Labor Code, for the performance of the work for which this permit is issued. My workers' compensation insurance carrier and policy number are:

Carrier Superior National Insurance Co

Policy Number WDN 96319-B

☐ This section need not be completed if the permit is for one hundred dollars ($100) or less). I certify that in the performance of the work for which this permit is issued, I shall not employ any person in any manner so as to become subject to the workers' compensation laws of California and agree that if I should become subject to the workers' compensation provisions of Section 3700 of the Labor Code, I shall forthwith comply with those provisions.

Date 12-28-98 Applicant _____ (Signature)

OFFICE USE ONLY

ENGINEERING REQUIRED? YES NO APPROVED BY _____

DESIGN REVIEW REQUIRED? YES NO APPROVED BY _____

SPECIAL PERMIT REQUIRED? YES NO P# _____

VARIANCE REQUIRED? YES NO P# _____

LOCATED IN PUD? YES NO WHICH PUD? _____

SIGN VALUATION

A TYPE OF SIGN _____

B $ _____ PER SQ. FT. X _____ SQ. FT. = $ _____

APPROVED BY _____ DATE _____

DENIED BY _____ DATE _____

FINAL INSPECTIONS

BUILDING INSPECTOR _____ DATE 12-3-98

ELECTRICAL INSPECTOR _____ DATE 12-6-98

SIGN INSPECTOR _____ DATE _____

FEES	RECEIVED AMOUNT
SIGN APPLICATION FEE	PAID
SIGN PERMIT FEE	9908871
ELECTRICAL SIGN FEE	
CITY BUSINESS LICENSE	195
OTHER	
TOTAL FEES $	

CITY OF SACRAMENTO PLANNING PERMIT SERVICES

THIS PERMIT SHALL EXPIRE BY LIMITATION IF WORK AUTHORIZED IS NOT COMMENCED WITHIN 180 DAYS.

OFFICE COPY

THIS IS A 2 PART FORM
WRITE ON A FIRM SURFACE

USE BLACK INK BALL POINT PEN — PRESS FIRMLY

SIGN PERMIT APPLICATION

264-7559

SITE ADDRESS: 1825 10th Street | SUITE: S-20819 | INSP. AREA: 1 C 5

ASSESSOR PARCEL NO.: 009-0073-017 | **PERMIT NO.** 9908874

NAME OF APPLICANT	ADDRESS	ZIP CODE	PHONE NO.
LICENSED CONTRACTOR: Superior Electrical Advertising Inc.	1720 Anaheim Street Long Beach CA.	90813-1195	(562) 435-3808
BUSINESS OWNER: Carrows Restaurant	1825 10th Street Suite CA.		

CONSTRUCTION LENDING AGENCY

I hereby affirm under penalty of perjury that there is a construction lending agency for the performance of the work for which this permit is issued (Sec. 3097, Civ.C).

Lenders Name _____

Lenders Address _____

LICENSED CONTRACTORS DECLARATION

I hereby affirm under penalty of perjury that I am licensed under provisions of Chapter 9 (commencing with Section 7000) of Division 3 of the Business and Professions Code and my license is in full force and effect.

License Class C45 Lic. Number 271598

Date 12-28-98 Contractor _____ (Signature)

OWNER - BUILDER DECLARATION

I hereby affirm under penalty of perjury that I am exempt from the Contractors License Law for the following reason (Sec. 7031.5, Business and Professions Code: Any city or county which requires a permit to construct, alter, improve, demolish, or repair any structure, prior to its issuance, also requires the applicant for such permit to file a signed statement that he or she is licensed pursuant to the provisions of the Contractors License Law (Chapter 9 (commencing with Section 7000) of Division 8 of the Business and Professions Code) or that he or she is exempt therefrom and the basis for the alleged exemption. Any violation of Section 7031.5 by any applicant for a permit subjects the applicant to a civil penalty of not more than five hundred dollars ($500.00):

☐ I, as owner of the property, or my employees with wages as their sole compensation, will do the work, and the structure is not intended or offered for sale (Sec. 7044, Business and Professions Code: The Contractors License Law does not apply to an owner of property who builds or improves thereon, and who does such work himself or herself or through his or her own employees, provided that such improvements are not intended or offered for sale. If, however, the building or improvement is sold within one year of completion, the owner-builder will have the burden of proving that he or she did not build or improve for the purpose of sale.)

☐ I, as owner of the property, am exclusively contracting with licensed contractors to construct the project (Sec. 7044, Business and Professions Code: The Contractors License Law does not apply to an owner of property who builds or improves thereon, and who contracts for such projects with a contractor(s) licensed pursuant to the Contractors License Law).

☐ I am exempt under Sec. _____ B & P C for this reason _____

Date _____ Owner _____ (Signature)

In issuing this building permit the applicant represents, and the City relies on the representation of the applicant, that the applicant verified all measurements and locations shown on the application or accompanying drawings and that the improvement to be constructed does not violate any law or private agreement relating to permissible or prohibited locations for such improvements. This building permit does not authorize any illegal location of any improvement or the violation of any private agreement relating to location of improvements.

I certify that I have read this application and state that all information is correct. I agree to comply with all city and county ordinances and state laws relating to building construction and hereby authorize representative of this city to enter upon the above-mentioned property for inspection purposes.

12-28-98 Date — Signature of Applicant or Agent

SIGN INFORMATION

☒ ATTACHED	☐ INTERIOR / ELECT.	☒ SINGLE FACED
☒ ILLUMINATED	☐ NON-ILLUMINATED	☐ BILLBOARD / SUBDIVISION
☐ INDIVIDUAL LETTERS	☐ PAINTED ON BUILDING	☐ LOGO
☐ METAL	☐ POLE	☐ DOUBLE FACED
☒ PLASTIC	☐ MONUMENT	☐ VINYL/OATOR FOAM
☐ WOODEN	☐ PROJECTING	☒ RE-FACE

SIGN COPY (Re Locate this Sign)

Carrows Restaurant

(A) HEIGHT 3'-7" (B) LENGTH 5'-10 1/4"

(A X B) SIGN AREA 21 sq.ft.

POLE SIZE _____ FOOTING SIZE _____

STREET FRONTAGE (FT) _____

OCCUPANCY FRONTAGE (FT) _____

CITY OF SACRAMENTO
BUILDING INSPECTION DIVISION
PERMIT SERVICES
264-7619

WORKER'S COMPENSATION DECLARATION

I hereby affirm under penalty of perjury one of the following declarations:

☐ I have and will maintain a certificate of consent to self-insure for workers' compensation as provided for by Section 3700 of the Labor Code, for the performance of work for which the permit is issued.

☒ I have and will maintain workers' compensation insurance, as required by Section 3700 of the Labor Code, for the performance of the work for which this permit is issued. My workers' compensation insurance carrier and policy number are:

Carrier Superior National Insurance Co

Policy Number WDA 46319-B

☐ (This section need not be completed if the permit is for one hundred dollars ($100) or less) I certify that in the performance of the work for which this permit is issued, I shall not employ any person in any manner so as to become subject to the workers' compensation laws of California and agree that if I should become subject to the workers' compensation provisions of Section 3700 of the Labor Code, I shall forthwith comply with those provisions.

Date 12-28-98 Applicant _____ (Signature)

OFFICE USE ONLY

ENGINEERING REQUIRED? YES NO APPROVED BY _____

DESIGN REVIEW REQUIRED? YES NO APPROVED BY _____

SPECIAL PERMIT REQUIRED? YES NO P# _____

VARIANCE REQUIRED? YES NO P# _____

LOCATED IN PUD? YES NO WHICH PUD? _____

SIGN VALUATION

A TYPE OF SIGN _____

B $ _____ PER SQ FT X _____ SQ FT = $ _____

APPROVED BY _____ DATE _____

DENIED BY _____ DATE _____

FINAL INSPECTIONS

BUILDING INSPECTOR _____ DATE 12-3-98

ELECTRICAL INSPECTOR _____ DATE 12-6-98

SIGN INSPECTOR _____ DATE _____

FEES

COPY

UPGRADED

SIGN APPLICATION FEE

SIGN PERMIT FEE

ELECTRICAL SIGN FEE

OTHER

TOTAL FEES $

PLANNING SERVICES

THIS PERMIT SHALL EXPIRE BY LIMITATION IF WORK AUTHORIZED IS NOT COMMENCED WITHIN 180 DAYS.

OFFICE COPY

THIS IS A 2 PART FORM
WRITE ON A FIRM SURFACE

USE BLACK INK BALL POINT PEN — PRESS FIRMLY

SIGN PERMIT APPLICATION

264-7559

SITE ADDRESS: 1825 10th Street | SUITE: S-20817 | INSP. AREA: ICS

ASSESSOR PARCEL NO.: 009-0073-017 | **PERMIT NO.** 9908873

NAME OF APPLICANT	ADDRESS	ZIP CODE	PHONE NO.
LICENSED CONTRACTOR: Superior Electrical Advertising Inc	1700 Anaheim Street Long Beach CA, 90813-1145	90813-1145	(562) 495-3508
BUSINESS OWNER: Carrow's Restaurant	1825 10th Street Sacto, CA.		

CONSTRUCTION LENDING AGENCY

I hereby affirm under penalty of perjury that there is a construction lending agency for the performance of the work for which this permit is issued (Sec. 3097, Civ.C).

Lenders Name _____

Lenders Address _____

LICENSED CONTRACTORS DECLARATION

I hereby affirm under penalty of perjury that I am licensed under provisions of Chapter 9 (commencing with Section 7000) of Division 3 of the Business and Professions Code and my license is in full force and effect.

License Class C45 Lic. Number 271598

Date 12-28-98 Contractor _____ (Signature)

OWNER - BUILDER DECLARATION

I hereby affirm under penalty of perjury that I am exempt from the Contractors License Law for the following reason (Sec. 7031.5, Business and Professions Code: Any city or county which requires a permit to construct, alter, improve, demolish, or repair any structure, prior to its issuance, also requires the applicant for such permit to file a signed statement that he or she is licensed pursuant to the provisions of the Contractors License Law (Chapter 9 (commencing with Section 7000) of Division 8 of the Business and Professions Code) or that he or she is exempt therefrom and the basis for the alleged exemption. Any violation of Section 7031.5 by any applicant for a permit subjects the applicant to a civil penalty of not more than five hundred dollars ($500.00):

☐ I, as owner of the property, or my employees with wages as their sole compensation, will do the work, and the structure is not intended or offered for sale (Sec. 7044, Business and Professions Code: The Contractors License Law does not apply to an owner of property who builds or improves thereon, and who does such work himself or herself or through his or her own employees, provided that such improvements are not intended or offered for sale. If, however, the building or improvement is sold within one year of completion, the owner-builder will have the burden of proving that he or she did not build or improve for the purpose of sale.)

☐ I, as owner of the property, am exclusively contracting with licensed contractors to construct the project (Sec. 7044, Business and Professions Code: The Contractors License Law does not apply to an owner of property who builds or improves thereon, and who contracts for such projects with a contractor(s) licensed pursuant to the Contractors License Law).

☐ I am exempt under Sec. _____ B & P C for this reason _____

Date _____ Owner _____ (Signature)

In issuing this building permit, the applicant represents, and the City relies on the representation of the applicant that the applicant verified all measurements and locations shown on the application or accompanying drawings and that the improvement to be constructed does not violate any law or private agreement relating to permissible or prohibited locations for such improvements. This building permit does not authorize any illegal location of any improvement or the violation of any private agreement relating to the size, shape or location

I certify that I have read this application and state that all information is correct. I agree to comply with all city and county ordinances and state laws relating to building construction and hereby authorize representative of this city to enter upon the abovementioned property for inspection purposes.

12-28-98 Date _____ Signature of Applicant or Agent

SIGN INFORMATION

☐ ATTACHED ☐ INTERIOR / ELECT. ☐ SINGLE FACED
☒ ILLUMINATED ☐ NON-ILLUMINATED ☐ BILLBOARD / SUBDIVISION
☐ INDIVIDUAL LETTERS ☐ PAINTED ON BUILDING ☐ LOGO
☐ METAL ☒ POLE ☒ DOUBLE FACED
☒ PLASTIC ☐ MONUMENT ☐ VINYL/GATOR FOAM
☐ WOODEN ☐ PROJECTING ☒ RE-FACE

(A) HEIGHT 5'4 1/4" (B) LENGTH 7'-8 1/2"

(A X B) SIGN AREA 41.39 ft.

POLE SIZE existing FOOTING SIZE _____

STREET FRONTAGE (FT) _____

OCCUPANCY FRONTAGE (FT) _____

SIGN COPY re-face only
Carrow's Restaurant
C-4

OFFICE USE ONLY

ENGINEERING REQUIRED? YES NO APPROVED BY _____

DESIGN REVIEW REQUIRED? YES NO APPROVED BY _____

SPECIAL PERMIT REQUIRED? YES NO P# _____

VARIANCE REQUIRED? YES NO P# _____

LOCATED IN PUD? YES NO WHICH PUD? _____

CITY OF SACRAMENTO
BUILDING INSPECTION DIVISION
PERMIT SERVICES
264-7619

WORKER'S COMPENSATION DECLARATION

I hereby affirm under penalty of perjury one of the following declarations:

☐ I have and will maintain a certificate of consent to self-insure for workers' compensation as provided for by Section 3700 of the Labor Code, for the performance of work for which the permit is issued.

☒ I have and will maintain workers' compensation insurance, as required by Section 3700 of the Labor Code, for the performance of the work for which this permit is issued. My workers' compensation insurance carrier and policy number are:

Carrier Signor National Insurance Co

Policy Number WDN 96319-B

☐ (This section need not be completed if the permit is for one hundred dollars ($100) or less) I certify that in the performance of the work for which this permit is issued, I shall not employ any person in any manner so as to become subject to the workers' compensation laws of California and agree that if I should become subject to the workers' compensation provisions of Section 3700 of the Labor Code I shall forthwith comply with those provisions.

Date 12-28-98 Applicant _____ (Signature)

SIGN VALUATION

A TYPE OF SIGN _____

B $ _____ PER SQ FT X _____ SQ FT = $ _____

APPROVED BY _____ DATE _____

DENIED BY _____ DATE _____

FINAL INSPECTIONS

BUILDING INSPECTOR VJ DATE 12-3-98

ELECTRICAL INSPECTOR J McCrank DATE 12-1-98

SIGN INSPECTOR _____ DATE _____

FEES	RECEIVED AMOUNT
SIGN APPLICATION FEE	[redacted]
SIGN PERMIT FEE	PAID ACCOUNT 1700.00
ELECTRICAL SIGN FEE	
CITY BUSINESS LICENSE	
OTHER	
TOTAL FEES $	

DEPARTMENT OF PLANNING AND DEVELOPMENT SERVICES

THIS PERMIT SHALL EXPIRE BY LIMITATION IF WORK AUTHORIZED IS NOT COMMENCED WITHIN 180 DAYS

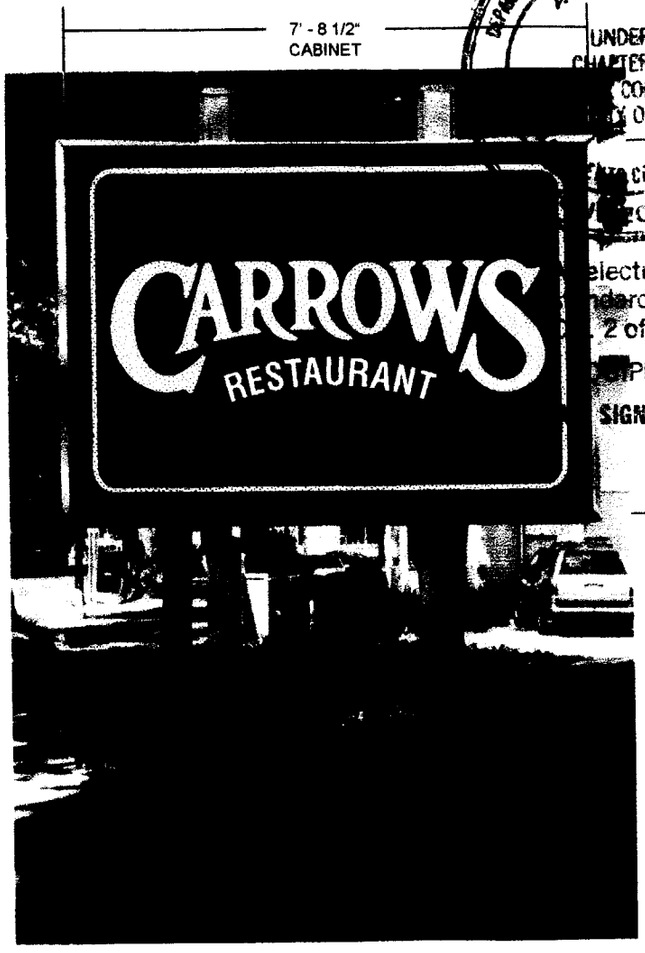

DEPARTMENT OF PLANNING & DEVELOPMENT APPROVED UNDER CHAPTER 3 CODE OF CALIFORNIA

This set of plans and specifications must be kept on the job at all times and it is unlawful to make any changes or alterations from the same without written permission from the City of Sacramento Sign Section.

The approval of this plan and specification SHALL NOT be held to permit or approve the violation of any City Ordinance or State Law.

electrical work must be U.L. labeled or be of equivalent
ndards, N.E.C. Sec. 90-6/and comply with chapter 14
2 of Sacramento City Code.

PMENT MUST BE USED AS DESIGN INTENDED

SIGN INSTALLATIONS ARE SUBJECT TO FIELD INSPECTIONS

FILE COPY

SPECIFICATIONS

1" YELLOW BAND ROUTED OUT AND BACKED WITH CLEAR ACRYLIC PLASTIC. TRANSLUCENT YELLOW VINYL (230-35) APPLIED TO FIRST SURFACE

ROUTED OUT ALUMINUM FACE PAINTED TO MATCH PMS #541 WITH ¾" PUSH-THROUGH ACRYLIC COPY & GRAPHICS

REMOVE ALL WOOD
PAINT CABINET PMS #541 BLUE

PER # 9908871
9908873
9908874

S 20817
20818
20819

A **TWO NEW FACES FOR EXISTING PYLON SIGN**
QUANTITY: TWO REQUIRED

SCALE: N.T.S.

© SEA 1998

Revisions	Project CARROWS #132		Design No 98-09-9372		Sheet No
	Address 1825 10TH ST., SACRAMENTO		Reg No		
	Contact	Phone			
	Acct. Mgr. JIM STERK	Designer L. RAMIREZ	Customer Approval		
	Scale As Noted	Date 12-7-98			

Superior electrical advertising
www.superiorsigns.com
1700 West Anaheim Street, Long Beach, CA 90813-1195 Fax: 562.435.1867 Phn: 562.495.3808

NOTE: ALL PRINTED COLORS ARE REPRESENTATIONS OF INDICATED SPECIFICATIONS. HOWEVER, DUE TO PRINTER LIMITATIONS, MAY NOT BE AN EXACT MATCH TO ACTUAL COLORS USED.

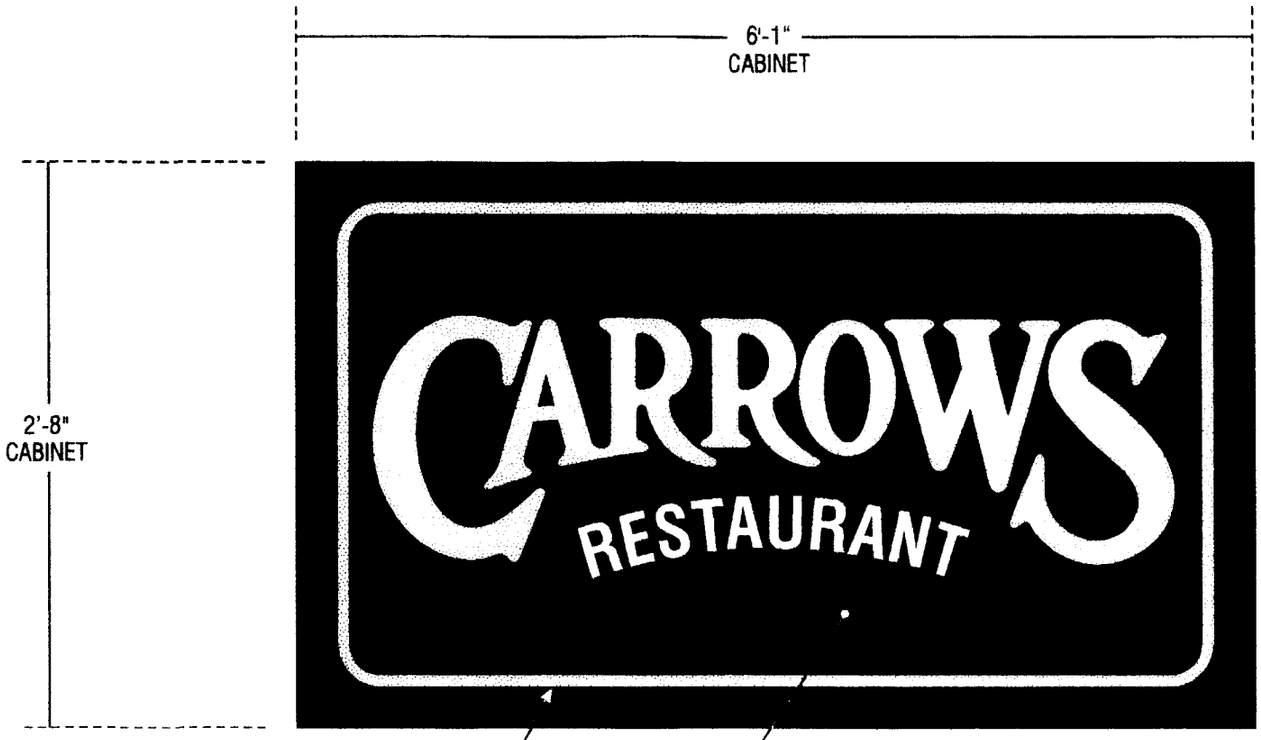

REMOVE ALL WOOD
AND PAINT ALL CABINETS
PMS #541 BLUE

B **ILLUMINATED WALL SIGN**
QUANTITY: ONE REQUIRED

SCALE: N.T.S.

© SEA 1998

Revisions	Project CARROWS #132		Design No 98-09-9372	
	Address 1825 10TH ST., SACRAMENTO		Reg. No	
	Contact	Phone	Customer Approval	
	Acct. Mgr. JIM STERK	Designer L. RAMIREZ		
	Scale As Noted	Date 12-7-98		

superior
electrical advertising
www.superiorsigns.com
1700 West Anaheim Street, Long Beach, CA 90813-1195 Fax: 562.435.1867 Phn: 562.495.3808

Sheet No

NOTE: ALL PRINTED COLORS ARE REPRESENTATIONS OF INDICATED SPECIFICATIONS. HOWEVER, DUE TO PRINTER LIMITATIONS, MAY NOT BE AN EXACT MATCH TO ACTUAL COLORS USED

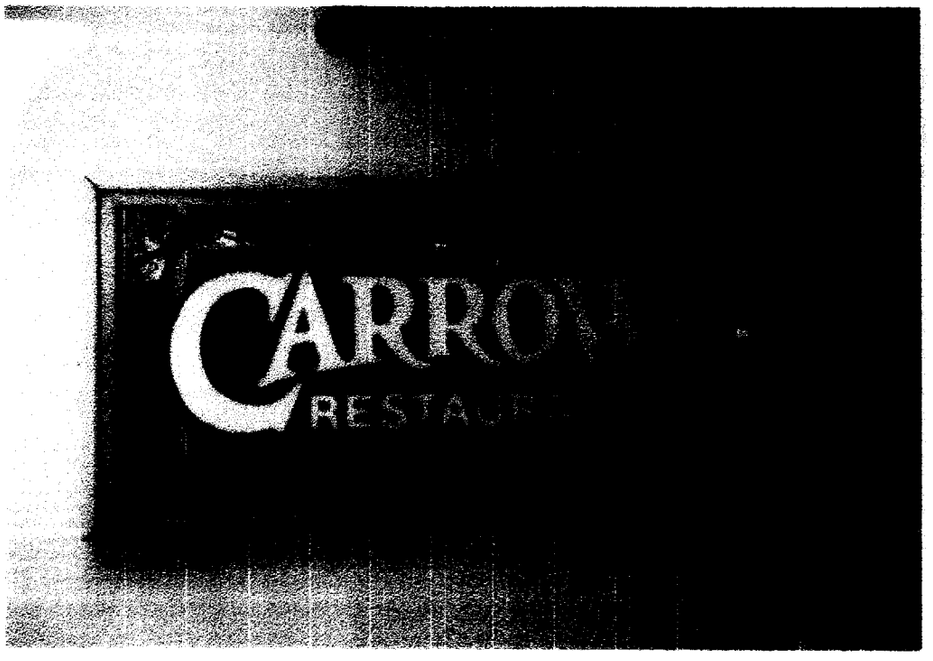

B **EXISTING WALL SIGN**
WEST ELEVATION

SCALE: N.T.S.

© SEA 1998

Revisions	Project CARROWS #132		Design No 98-09-9372	This artwork is the property of Superior Electrical Advertising, Inc. and is submitted to you for your personal use in connection with Superior Electrical Advertising, Inc. It is not to be shown to anyone outside your organization nor is it to be used, reproduced, copied or exhibited in any fashion. The changing of colors, sizes, specifications of materials or dimensions shall not alter the basic drawing. Ownership of design is held by Superior Electrical Advertising, Inc. Permission to use this drawing in any form or fashion must be first obtained from Superior Electrical Advertising, Inc. in writing.	superior electrical advertising www.superiorsigns.com 1700 West Anaheim Street, Long Beach, CA 90813-1195 Fax: 562.435.1847 Phn: 562.495.3808	Sheet No
	Address 1825 10TH ST., SACRAMENTO		Reg. No		
	Contact	Phone	Customer Approval		
	Acct. Mgr. JIM STERK	Designer L. RAMIREZ			
	Scale As Noted	Date 12-7-98			

NOTE: ALL PRINTED COLORS ARE REPRESENTATIONS OF INDICATED SPECIFICATIONS. HOWEVER, DUE TO PRINTER LIMITATIONS, MAY NOT BE AN EXACT MATCH TO ACTUAL COLORS USED

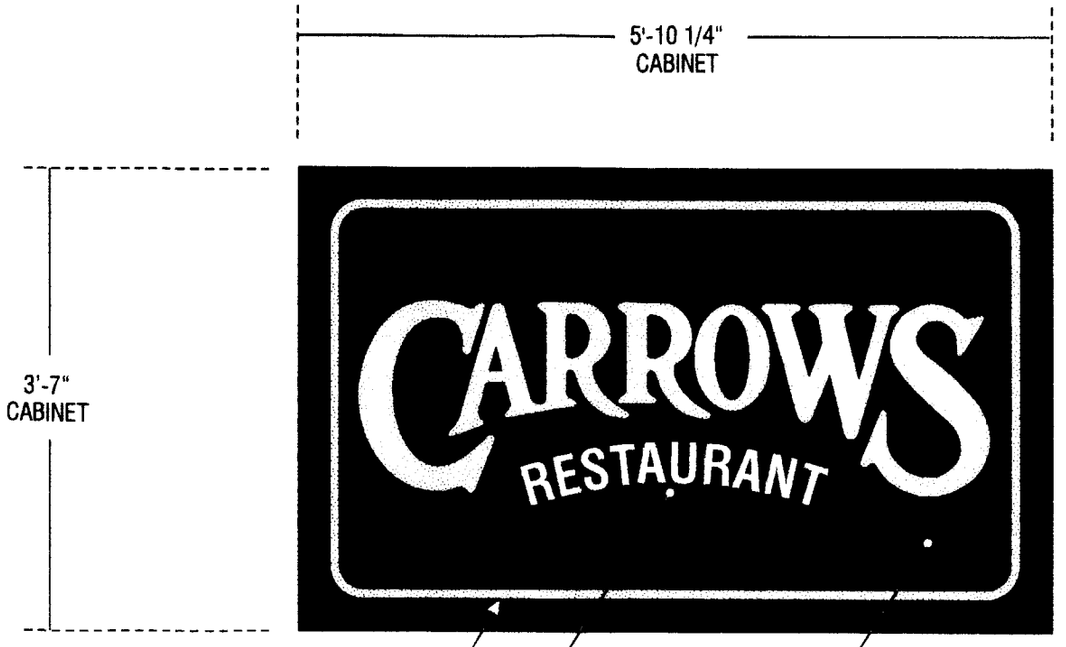

C **ILLUMINATED WALL SIGN**
QUANTITY: ONE REQUIRED

SCALE: 3/4" = 1'

© SEA 1998

Revisions	Project	CARROWS #132			Design No	Sheet No
	Address	1825 10TH ST., SACRAMENTO			98-09-9372	
	Contact		Phone		Reg No	
	Acct. Mgr.	JIM STERK	Designer	L. RAMIREZ	Customer Approval	
	Scale	As Noted	Date	12-7-98		

This is an original unpublished drawing created by Superior Electrical Advertising, Inc. It is submitted for your personal use in connection with Superior Electrical Advertising, Inc. It is not to be shown to anyone outside your organization nor is it to be used, reproduced, copied or exhibited in any fashion. The changing of colors, sizes, applications of material or dimension does not alter the basic drawing. Ownership of design is held by Superior Electrical Advertising, Inc. Permission to use this drawing in any form or fashion must be first obtained from Superior Electrical Advertising, Inc. in writing.

superior
electrical advertising
www.superiorsigns.com
1700 West Anaheim Street, Long Beach, CA 90813-1195 Fax: 562.435.1867 Phn: 562.495.3808

NOTE: ALL PRINTED COLORS ARE REPRESENTATIONS OF INDICATED SPECIFICATIONS. HOWEVER, DUE TO PRINTER LIMITATIONS, MAY NOT BE AN EXACT MATCH TO ACTUAL COLORS USED.

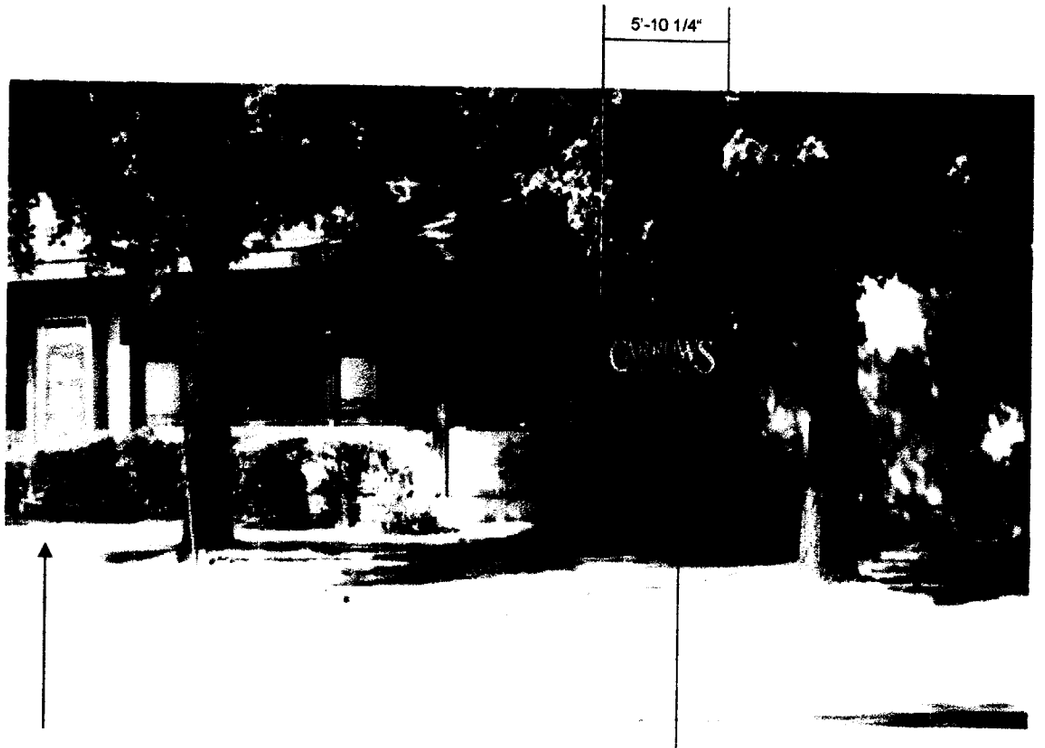

MOVE EXISTING WALL CABINET
TO SOUTH WALL AND ROTATE
90 DEGREES

1" YELLOW BAND ROUTED OUT AND
BACKED WITH CLEAR ACRYLIC
PLASTIC. TRANSLUCENT YELLOW
VINYL (230-35) APPLIED TO FIRST
SURFACE

ROUTED OUT ALUMINUM FACE
PAINTED TO MATCH PMS #541
WITH ¾" PUSH-THROUGH ACRYLIC
COPY & GRAPHICS

REMOVE ALL WOOD
PAINT CABINET PMS #541 BLUE

C **ILLUMINATED WALL SIGN**
SOUTH ELEVATION

SCALE: N.T.S.

© SEA 1998

Revisions	Project CARROWS #132		Design No 98-09-9372	This is an original unpublished drawing created by Superior Electrical Advertising Inc. It is submitted for your personal use in connection with Superior Electrical Advertising Inc. It is not to be shown to anyone outside your organization nor is it to be reproduced, copied or exhibited in any fashion. The changing of colors, sizes, applications of materials or illumination shall not alter the basic drawing. Ownership of design is held by Superior Electrical Advertising Inc. Permission in writing ordering in any fees or fashion must be first obtained from Superior Electrical Advertising Inc. in writing.	superior electrical advertising www.superiorsigns.com 1700 West Anaheim Street, Long Beach, CA 90813-1195 Fax: 562.435.1847 Phn: 562.495.3808	Sheet No.
	Address 1825 10TH ST., SACRAMENTO				
	Contact	Phone			
	Acct. Mgr. JIM STERK	Designer L. RAMIREZ			
	Scale As Noted	Date 12-7-98	Reg No		
			Customer Approval		

NOTE: ALL PRINTED COLORS ARE REPRESENTATIONS OF INDICATED SPECIFICATIONS. HOWEVER, DUE TO PRINTER LIMITATIONS, MAY NOT BE AN EXACT MATCH TO ACTUAL COLORS USED.

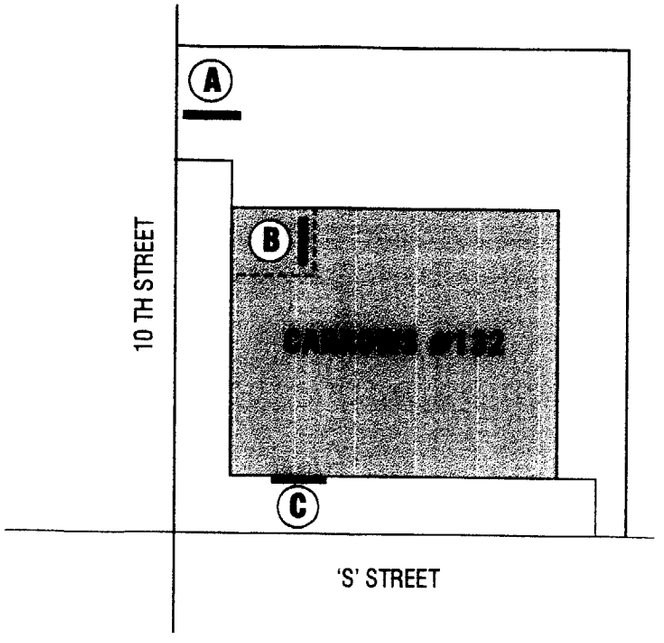

Ⓐ PYLON SIGN
Ⓑ ILLUMINATED WALL SIGN
Ⓒ ILLUMINATED WALL SIGN

SITE PLAN

SCALE: N.T.S.

© SEA 1998

Revisions	Project CARROWS #132		Design No. 98-09-9372	This is an original unpublished drawing created by Superior Electrical Advertising Inc. It is submitted for your personal use in connection with Superior Electrical Advertising, Inc. It is not to be shown to anyone outside your organization nor is it to be used, reproduced, copied or exhibited in any fashion. The changing of colors, sizes, applications of materials or illuminations shall not alter this basic drawing. Ownership of design is held by Superior Electrical Advertising, Inc. Permission to use this drawing in any form or fashion must be first obtained from Superior Electrical Advertising, Inc. in writing.	superior electrical advertising www.superiorsigns.com 1700 West Anaheim Street, Long Beach, CA 90813-1195 Fax: 562.435.1867 Phn: 562.495.3808	Sheet No.
	Address 1825 10TH ST., SACRAMENTO		Reg. No.		
	Contact	Phone	Customer Approval		
	Acct. Mgr. JIM STERK	Designer L. RAMIREZ			
	Scale As Noted	Date 12-7-98			

NOTE: ALL PRINTED COLORS ARE REPRESENTATIONS OF INDICATED SPECIFICATIONS, HOWEVER, DUE TO PRINTER LIMITATIONS, MAY NOT BE AN EXACT MATCH TO ACTUAL COLORS USED.

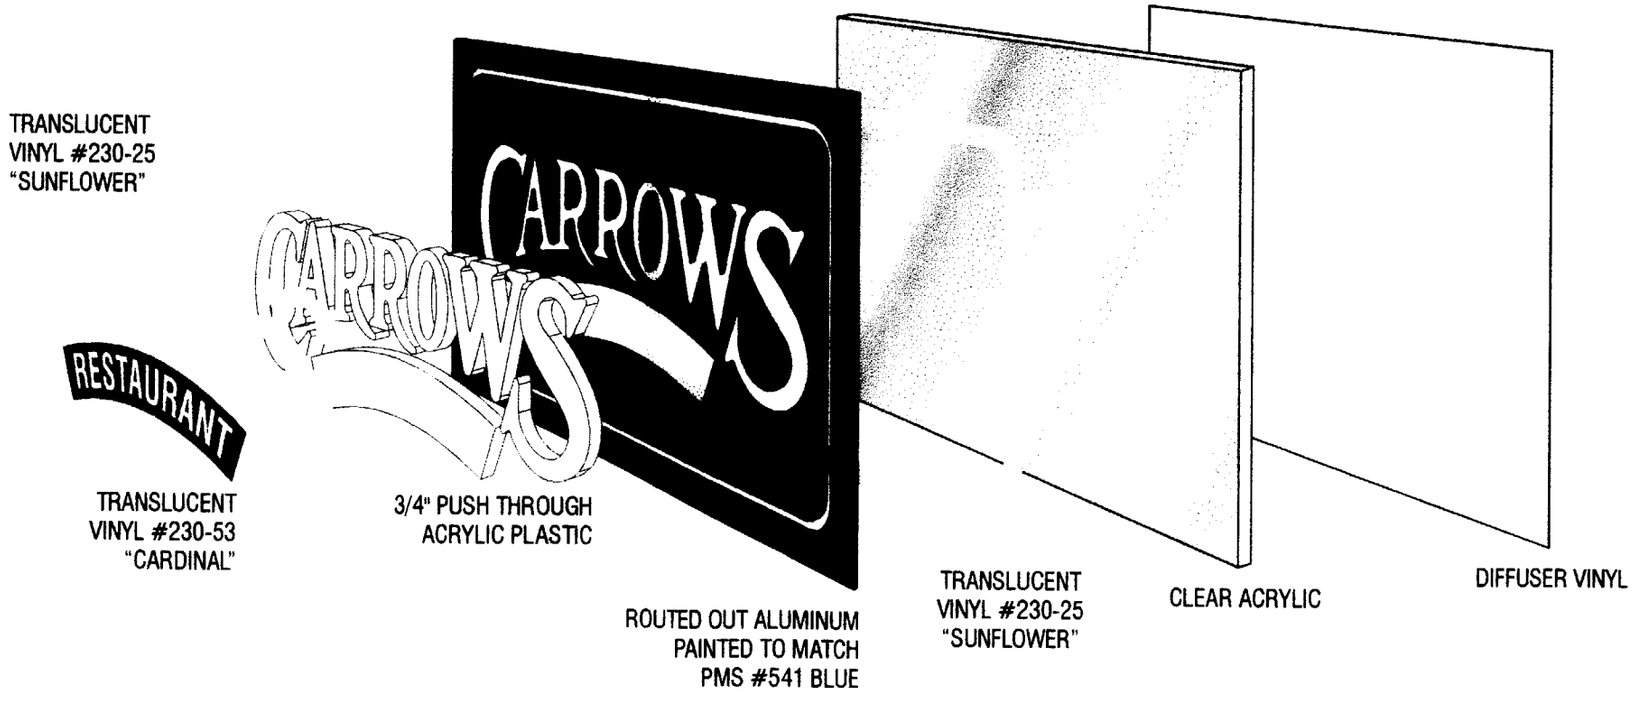

© SEA 1998

Revisions: REV.1(LR12-7-98 ADDED SITE PLAN

Project	CARROWS #132		
Address	1825 10TH ST., SACRAMENTO		
Contact		Phone	
Acct. Mgr.	JIM STERK	Designer	L. RAMIREZ
Scale	As Noted	Date	12-7-98

Design No. 98-09-9372

Reg. No.

Customer Approval

This is an original unpublished drawing created by Superior Electrical Advertising, Inc. It is submitted for your personal use in connection with Superior Electrical Advertising, Inc. It is not to be shown to anyone outside your organization nor is it to be used, reproduced, copied or exhibited in any fashion. Any changing of colors, sizes, application of material or dimension shall not alter the basic drawing. Ownership of design is held by Superior Electrical Advertising, Inc. Permission to use this drawing or any form or fashion must be first obtained from Superior Electrical Advertising, Inc. in writing.

superior
electrical advertising
www.superiorsigns.com
1700 West Anaheim Street, Long Beach, CA 90813-1195 Fax: 562.435.1867 Phn: 562.495.3808

Sheet No.

NOTE: ALL PRINTED COLORS ARE REPRESENTATIONS OF INDICATED SPECIFICATIONS, HOWEVER, DUE TO PRINTER LIMITATIONS, MAY NOT BE AN EXACT MATCH TO ACTUAL COLORS USED