OFFICE COPY

THIS IS A 2 PART FORM
WRITE ON A FIRM SURFACE

USE BLACK INK BALL POINT PEN — PRESS FIRMLY

SIGN PERMIT APPLICATION

521050

SITE ADDRESS: 1689 Arden Way | SUITE: #2076 | INSP. AREA: 4CS

ASSESSOR PARCEL NO.: 277-0160-071

PERMIT NO. 000174

NAME OF APPLICANT	ADDRESS	ZIP CODE	PHONE NO.
LICENSED CONTRACTOR: Oliveira Signs	290 S. Jefferson St.	95620	707-678-6811
BUSINESS OWNER: Bombay	1689 Arden Way		

CONSTRUCTION LENDING AGENCY

I hereby affirm under penalty of perjury that there is a construction lending agency for the performance of the work for which this permit is issued (Sec. 3097, Civ.C).

Lenders Name _____

Lenders Address _____

LICENSED CONTRACTORS DECLARATION

I hereby affirm under penalty of perjury that I am licensed under provisions of Chapter 9 (commencing with Section 7000) of Division 3 of the Business and Professions Code and my license is in full force and effect.

License Class _____ Lic. Number _____

Date _____ Contractor _____
(Signature)

OWNER - BUILDER DECLARATION

I hereby affirm under penalty of perjury that I am exempt from the Contractors License Law for the following reason (Sec. 7031.5, Business and Professions Code: Any city or county which requires a permit to construct, alter, improve, demolish, or repair any structure, prior to its issuance, also requires the applicant for such permit to file a signed statement that he or she is licensed pursuant to the provisions of the Contractors License Law (Chapter 9 (commencing with Section 7000) of Division 8 of the Business and Professions Code) or that he or she is exempt therefrom and the basis for the alleged exemption. Any violation of Section 7031.5 by any applicant for a permit subjects the applicant to a civil penalty of not more than five hundred dollars ($500.00):

☐ I, as owner of the property, or my employees with wages as their sole compensation, will do the work, and the structure is not intended or offered for sale (Sec. 7044, Business and Professions Code: The Contractors License Law does not apply to an owner of property who builds or improves thereon, and who does such work himself or herself or through his or her own employees, provided that such improvements are not intended or offered for sale. If, however, the building or improvement is sold within one year of completion, the owner-builder will have the burden of proving that he or she did not build or improve for the purpose of sale.)

☐ I, as owner of the property, am exclusively contracting with licensed contractors to construct the project (Sec. 7044, Business and Professions Code: The Contractors License Law does not apply to an owner of property who builds or improves thereon, and who contracts for such projects with a contractor(s) licensed pursuant to the Contractors License Law).

☐ I am exempt under Sec. _____ B & P C for this reason _____

Date _____ Owner _____
(Signature)

In issuing this building permit, the applicant represents and the City relies on the representation of the applicant that the applicant verified all measurements and locations shown on the application or accompanying drawings and that the improvement to be constructed does not violate any law or private agreement relating to permissible or prohibited locations for such improvement. This building permit does not authorize any illegal location of any improvement or the violation of any private agreement relating to location of improvements.

I certify that I have read this application and state that all information is correct. I agree to comply with all city and county ordinances and state laws relating to building construction and hereby authorize representative of this city to enter upon the abovementioned property for inspection purposes.

2/7/00 _____
Date Signature of Applicant or Agent

SIGN INFORMATION

☐ ATTACHED	☐ INTERIOR / ELECT.	☐ SINGLE FACED
☐ ILLUMINATED	☑ NON-ILLUMINATED	☐ BILLBOARD / SUBDIVISION
☑ INDIVIDUAL LETTERS	☐ PAINTED ON BUILDING	☐ LOGO
☐ METAL	☐ POLE	☐ DOUBLE FACED
☐ PLASTIC	☐ MONUMENT	☐ VINYL/GATOR FOAM
☐ WOODEN	☐ PROJECTING	☐ RE-FACE

SIGN COPY: Bombay

(A) HEIGHT 1'-8 (B) LENGTH 4'-8 7/8"

(A X B) SIGN AREA 8 SF

POLE SIZE _____ FOOTING SIZE _____

STREET FRONTAGE (FT) _____

OCCUPANCY FRONTAGE (FT) _____

CITY OF SACRAMENTO
BUILDING INSPECTION DIVISION
PERMIT SERVICES
264-7619

WORKER'S COMPENSATION DECLARATION

I hereby affirm under penalty of perjury one of the following declarations:

☑ I have and will maintain a certificate of consent to self-insure for workers' compensation as provided for by Section 3700 of the Labor Code, for the performance of work for which the permit is issued.

☐ I have and will maintain workers' compensation insurance, as required by Section 3700 of the Labor Code, for the performance of the work for which this permit is issued. My workers' compensation insurance carrier and policy number are:

Carrier State Fund

Policy Number 642878

☐ (This section need not be completed if the permit is for one hundred dollars ($100) or less) I certify that in the performance of the work for which this permit is issued, I shall not employ any person in any manner so as to become subject to the workers' compensation laws of California and agree that, if I should become subject to the workers' compensation provisions of Section 3700 of the Labor Code, I shall forthwith comply with those provisions.

Date 2/7/00 Applicant _____
(Signature)

WARNING: FAILURE TO SECURE WORKERS' COMPENSATION COVERAGE IS UNLAWFUL, AND SHALL SUBJECT AN EMPLOYER TO CRIMINAL PENALTIES AND CIVIL FINES UP TO ONE HUNDRED THOUSAND DOLLARS ($100,000), IN ADDITION TO THE COST OF COMPENSATION, DAMAGES AS PROVIDED FOR IN SECTION 3706 OF THE LABOR CODE, INTEREST, AND ATTORNEY'S FEES.

OFFICE USE ONLY

ENGINEERING REQUIRED? YES (NO) APPROVED BY _____

DESIGN REVIEW REQUIRED? YES (NO) APPROVED BY _____

SPECIAL PERMIT REQUIRED? YES (NO) P# _____

VARIANCE REQUIRED? YES (NO) P# _____

LOCATED IN PUD? YES (NO) WHICH PUD? _____

SIGN VALUATION

A TYPE OF SIGN Attach. non-illum.

B. S _____ PER SQ. FT. X _____ SQ. FT. = $ _____

APPROVED BY NO DATE _____

DENIED BY _____ DATE _____

FINAL INSPECTIONS

BUILDING INSPECTOR RY DATE 4-11-00

ELECTRICAL INSPECTOR _____ DATE 4-13-00

SIGN INSPECTOR _____ DATE _____

FEES RECEIVED

FEES	DATE	AMOUNT
SIGN APPLICATION FEE		
PLAN CHECK FEE		
ELECTRICAL SIGN FEE		
CITY BUSINESS LICENSE		
OTHER		

000174

WEATHERBURN COLS, PLANNING AND DEVELOPMENT SERVICES

TOTAL FEES $

THIS PERMIT SHALL EXPIRE BY LIMITATION IF WORK AUTHORIZED IS NOT COMMENCED WITHIN 180 DAYS.

OFFICE COPY

THIS IS A 2 PART FORM
WRITE ON A FIRM SURFACE

CONSTRUCTION LENDING AGENCY

I hereby affirm under penalty of perjury that there is a construction lending agency for the performance of the work for which this permit is issued (Sec. 3097, Civ.C).

Lenders Name _____

Lenders Address _____

LICENSED CONTRACTORS DECLARATION

I hereby affirm under penalty of perjury that I am licensed under provisions of Chapter 9 (commencing with Section 7000) of Division 3 of the Business and Professions Code and my license is in full force and effect.

License Class C45 Lic. Number 492583

Date 5/31/00 Contractor _____
(Signature)

OWNER - BUILDER DECLARATION

I hereby affirm under penalty of perjury that I am exempt from the Contractors License Law for the following reason (Sec. 7031.5, Business and Professions Code: Any city or county which requires a permit to construct, alter, improve, demolish, or repair any structure, prior to its issuance, also requires the applicant for such permit to file a signed statement that he or she is licensed pursuant to the provisions of the Contractors License Law (Chapter 9 (commencing with Section 7000) of Division 8 of the Business and Professions Code) or that he or she is exempt therefrom and the basis for the alleged exemption. Any violation of Section 7031.5 by any applicant for a permit subjects the applicant to a civil penalty of not more than five hundred dollars ($500.00):

☐ I, as owner of the property, or my employees with wages as their sole compensation, will do the work, and the structure is not intended or offered for sale (Sec. 7044, Business and Professions Code: The Contractors License Law does not apply to an owner of property who builds or improves thereon, and who does such work himself or herself or through his or her own employees, provided that such improvements are not intended or offered for sale. If, however, the building or improvement is sold within one year of completion, the owner-builder will have the burden of proving that he or she did not build or improve for the purpose of sale.)

☐ I, as owner of the property, am exclusively contracting with licensed contractors to construct the project (Sec. 7044, Business and Professions Code: The Contractors License Law does not apply to an owner of property who builds or improves thereon, and who contracts for such projects with a contractor(s) licensed pursuant to the Contractors License Law).

☐ I am exempt under Sec _____ B & P C for this reason _____

Date _____ Owner _____
(Signature)

In issuing this building permit, the applicant represents and the City relies on the representation of the applicant, that the applicant verified all measurements and locations shown on the application or accompanying drawings and that the improvement to be constructed does not violate any law or private agreement relating to permissible or prohibited locations for such improvements. This building permit does not authorize any illegal location or any violation of any private agreement relating to location of improvements.

I certify that I have read this application and state that all information is correct. I agree to comply with all city and county ordinances and state laws relating to building construction and hereby authorize representative of this city to enter upon the abovementioned property for inspection purposes.

2/7/00 _____
Date Signature of Applicant or Agent

USE BLACK INK BALL POINT PEN — PRESS FIRMLY

SIGN PERMIT APPLICATION

521049

SITE ADDRESS: 1689 Aiden Way | SUITE: #2076 | INSP. AREA: 4C5

ASSESSOR PARCEL NO. 277-0160-071 | PERMIT NO. 0001173

NAME OF APPLICANT	ADDRESS	ZIP CODE	PHONE NO.
LICENSED CONTRACTOR: Oliveira Signs	290 S. Jefferson St.	95620	707-678-6811
BUSINESS OWNER: Bombay	1689 Aiden Way		

SIGN INFORMATION

☐ ATTACHED ☐ INTERIOR / ELECT. ☐ SINGLE FACED
☐ ILLUMINATED ☑ NON-ILLUMINATED ☐ BILLBOARD / SUBDIVISION
☑ INDIVIDUAL LETTERS ☐ PAINTED ON BUILDING ☐ LOGO
☐ METAL ☐ POLE ☐ DOUBLE FACED
☐ PLASTIC ☐ MONUMENT ☐ VINYL/GATOR FOAM
☐ WOODEN ☐ PROJECTING ☐ RE-FACE

SIGN COPY BOMBAY

(A) HEIGHT 1'-8" (B) LENGTH 4'-8 3/8"
(A X B) SIGN AREA 8.64 ☐
POLE SIZE _____ FOOTING SIZE _____
STREET FRONTAGE (FT) _____
OCCUPANCY FRONTAGE (FT) _____

OFFICE USE ONLY
ENGINEERING REQUIRED? YES NO APPROVED BY _____
DESIGN REVIEW REQUIRED? YES NO APPROVED BY _____
SPECIAL PERMIT REQUIRED? YES NO P# _____
VARIANCE REQUIRED? YES NO P# _____
LOCATED IN PUD? YES NO WHICH PUD? _____

SIGN VALUATION
A. TYPE OF SIGN Attach mon. 1/m
B. $ _____ PER SQ. FT. X _____ SQ. FT. = $ _____
APPROVED BY WS DATE _____
DENIED BY _____ DATE _____

FINAL INSPECTIONS
BUILDING INSPECTOR RH DATE 4-11-00
ELECTRICAL INSPECTOR _____ DATE 4-3-00
SIGN INSPECTOR _____ DATE _____

FEES — RECEIVED — DATE — AMOUNT

SIGN APPLICATION FEE $
SIGN PERMIT FEE 0001173 $
ELECTRICAL PERMIT FEE
CITY BUSINESS LICENSE
OTHER

NEIGHBORHOODS, PLANNING AND DEVELOPMENT SERVICES

TOTAL FEES $

CITY OF SACRAMENTO
BUILDING INSPECTION DIVISION
PERMIT SERVICES 264-7619

WORKER'S COMPENSATION DECLARATION

I hereby affirm under penalty of perjury one of the following declarations:

☑ I have and will maintain a certificate of consent to self-insure for workers' compensation as provided for by Section 3700 of the Labor Code, for the performance of work for which the permit is issued.

☐ I have and will maintain workers' compensation insurance, as required by Section 3700 of the Labor Code, for the performance of the work for which this permit is issued. My workers' compensation insurance carrier and policy number are:

Carrier State Fund

Policy Number 642878

☐ (This section need not be completed if the permit is for one hundred dollars ($100) or less) I certify that in the performance of the work for which this permit is issued, I shall not employ any person in any manner so as to become subject to the workers' compensation laws of California and agree that if I should become subject to the workers' compensation provisions of Section 3700 of the Labor Code, I shall forthwith comply with those provisions.

Date 2/7/00 Applicant _____
(Signature)

WARNING: FAILURE TO SECURE WORKERS' COMPENSATION COVERAGE IS UNLAWFUL, AND SHALL SUBJECT AN EMPLOYER TO CRIMINAL PENALTIES AND CIVIL FINES UP TO ONE HUNDRED THOUSAND DOLLARS ($100,000), IN ADDITION TO THE COST OF COMPENSATION, DAMAGES AS PROVIDED FOR IN SECTION 3706 OF THE LABOR CODE, INTEREST, AND ATTORNEY'S FEES.

THIS PERMIT SHALL EXPIRE BY LIMITATION IF WORK AUTHORIZED IS NOT COMMENCED WITHIN 180 DAYS.

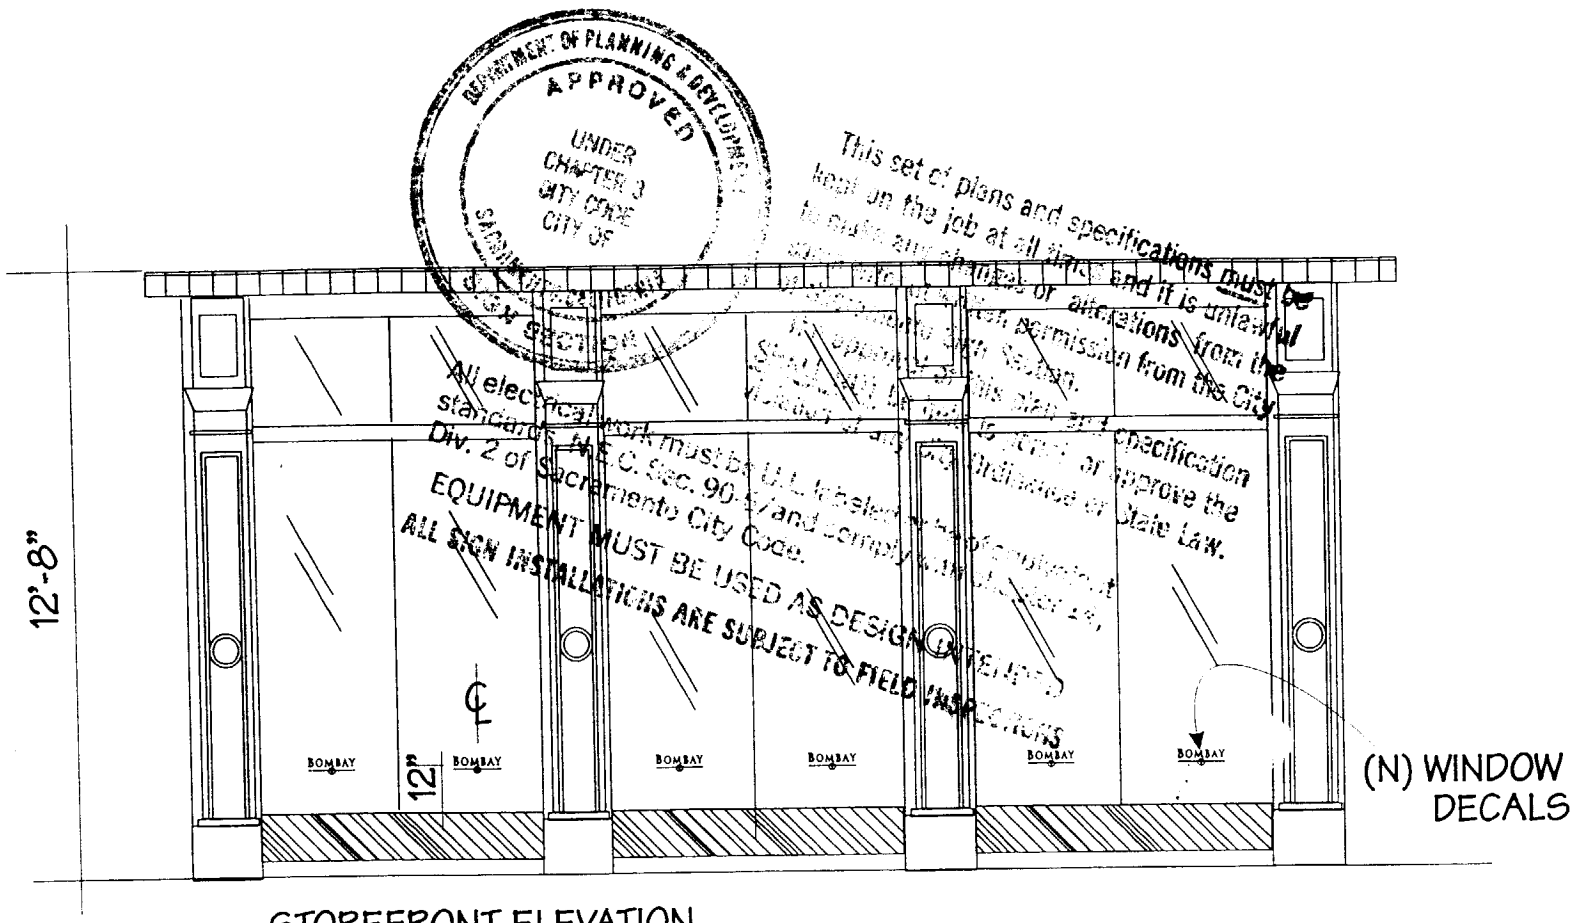

STOREFRONT ELEVATION

SCALE: 1/4" = 1'-0"

FILE COPY

CLIENT BOMBAY	LOCATION ARDEN FAIR MALL SACRAMENTO, CA	DATE 1.4.00	DRAWING NO.	DRAWN BY M. FLECK	TRIANGLE SIGN & SERVICE
SALESMAN B. ALTSHULER		SCALE AS NOTED	SHEET NO. 1 OF 5	REVISED 1.11.00 CORRECTED MISSING SET	3343 WASHINGTON BOULEVARD P.O. BOX 24186 BALTIMORE, MARYLAND 21227 (410) 247-5300 FAX (410) 247-1944

REPRODUCTION IN WHOLE OR PART PROHIBITED WITHOUT EXPRESS PERMISSION OF TRIANGLE SIGN & SERVICE

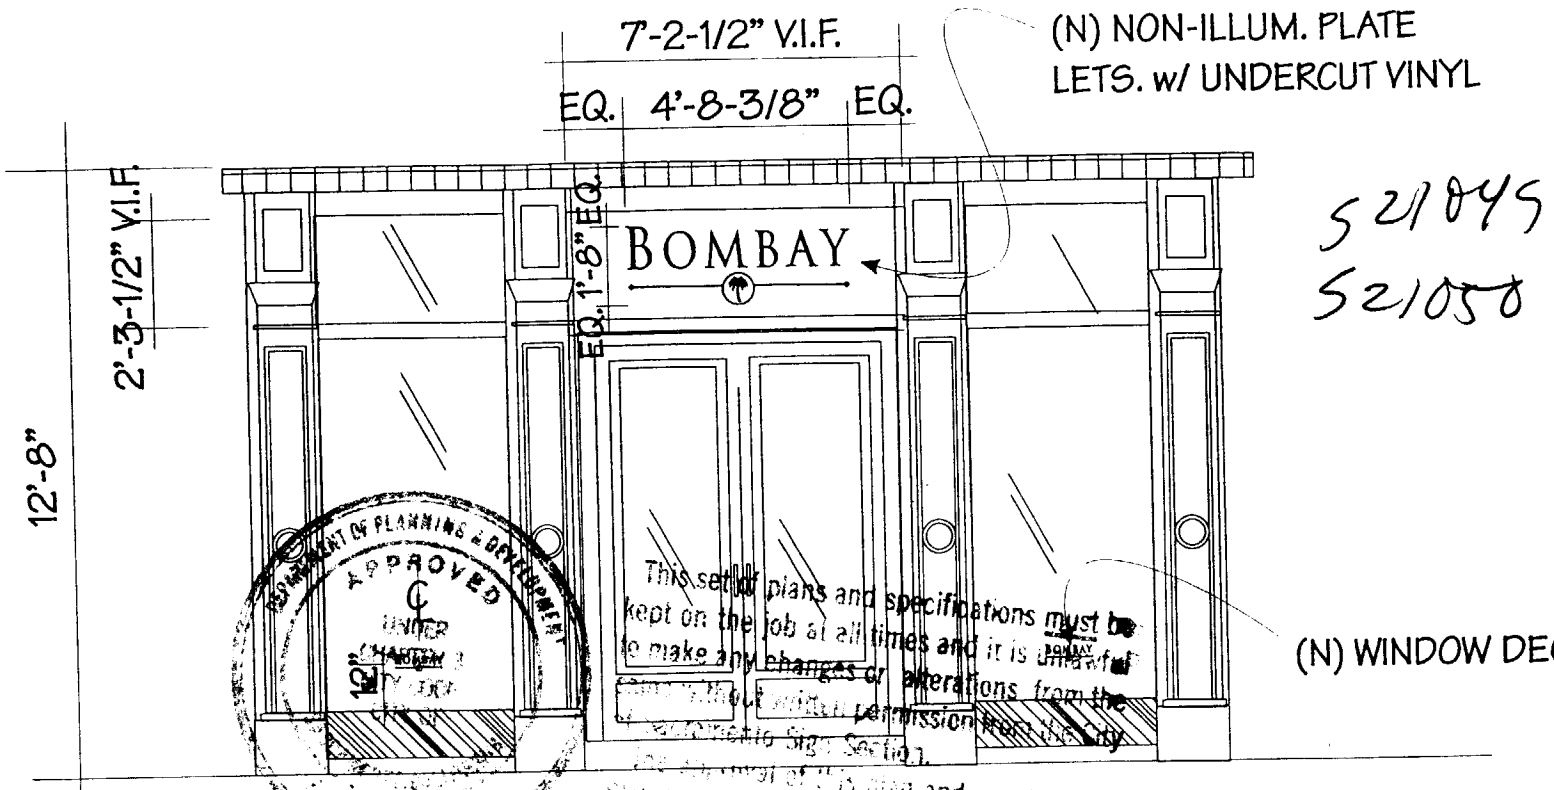

S21045
S21050

STOREFRONT ELEVATION
SCALE: 1/4" = 1'-0"

This set of plans and specifications must be kept on the job at all times and it is unlawful to make any changes or alterations from the same without permission from the City.
Specific Sign Section.
...ssuance of this plan and specification ... shall not be held to permit or approve the ... any City ordinance or state law.
...work must be installed or be of equivalent ... and comply with chapter 14, ... Code.
...MENT MUST BE USED AS DESIGN INTENDED
ALL SIGN INSTALLATIONS ARE SUBJECT TO PLANNING REVISIONS

CLIENT BOMBAY	LOCATION ARDEN FAIR MALL SACRAMENTO, CA	DATE 1.4.00	DRAWING NO.	DRAWN BY M. FLECK	TRIANGLE SIGN & SERVICE
SALESMAN B. ALTSHULER		SCALE AS NOTED	SHEET NO. 2 of 5	REVISED	

3343 WASHINGTON BOULEVARD
P.O. BOX 24186
BALTIMORE, MARYLAND 21227
(410) 247-5300 FAX (410) 247-1944

REPRODUCTION IN WHOLE OR PART PROHIBITED WITHOUT EXPRESS PERMISSION OF TRIANGLE SIGN & SERVICE

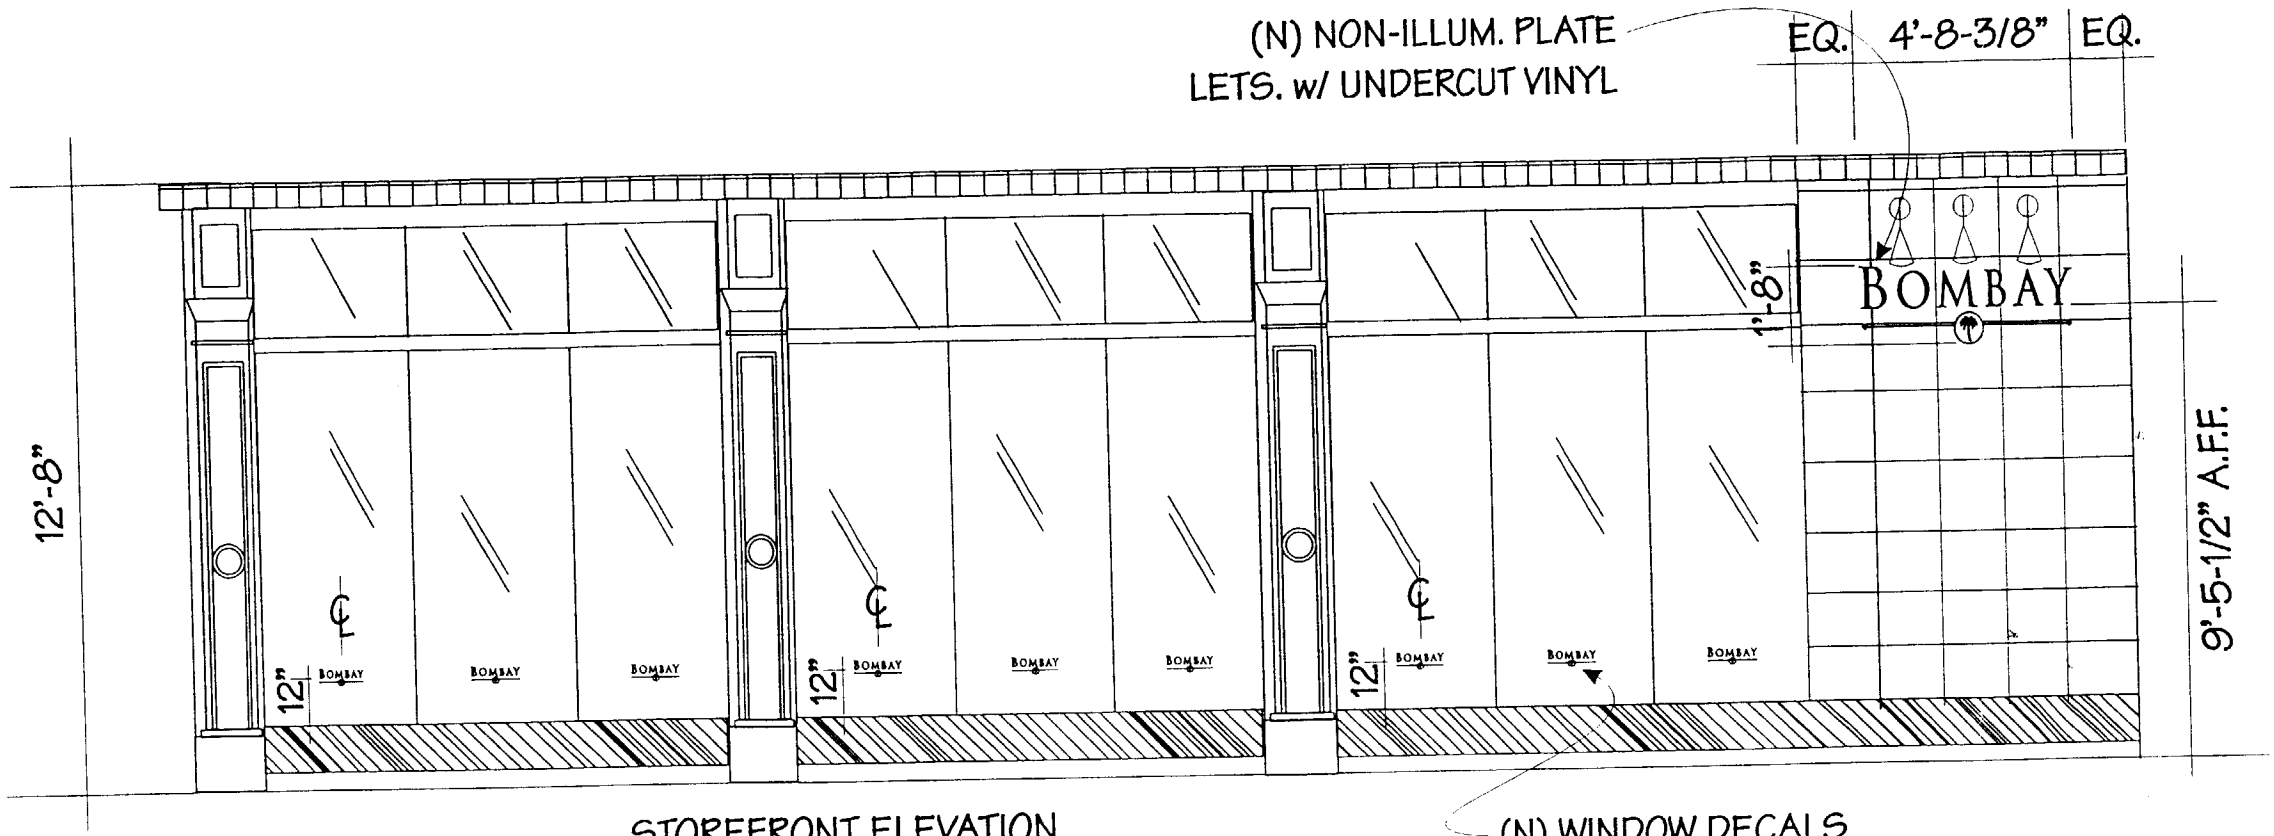

STOREFRONT ELEVATION

SCALE: 1/4" = 1'-0"

CLIENT BOMBAY	LOCATION ARDEN FAIR MALL SACRAMENTO, CA	DATE 1.4.99	DRAWING NO.	DRAWN BY M. FLECK	TRIANGLE SIGN & SERVICE
SALESMAN B. ALTSHULER		SCALE AS NOTED	SHEET NO. 3 OF 5	REVISED 1.11.99 CORRECT MISSING SET	3343 WASHINGTON BOULEVARD P.O. BOX 24186 BALTIMORE, MARYLAND 21227 (410) 247-5300 FAX (410) 247-1944

REPRODUCTION IN WHOLE OR PART PROHIBITED WITHOUT EXPRESS PERMISSION OF TRIANGLE SIGN & SERVICE

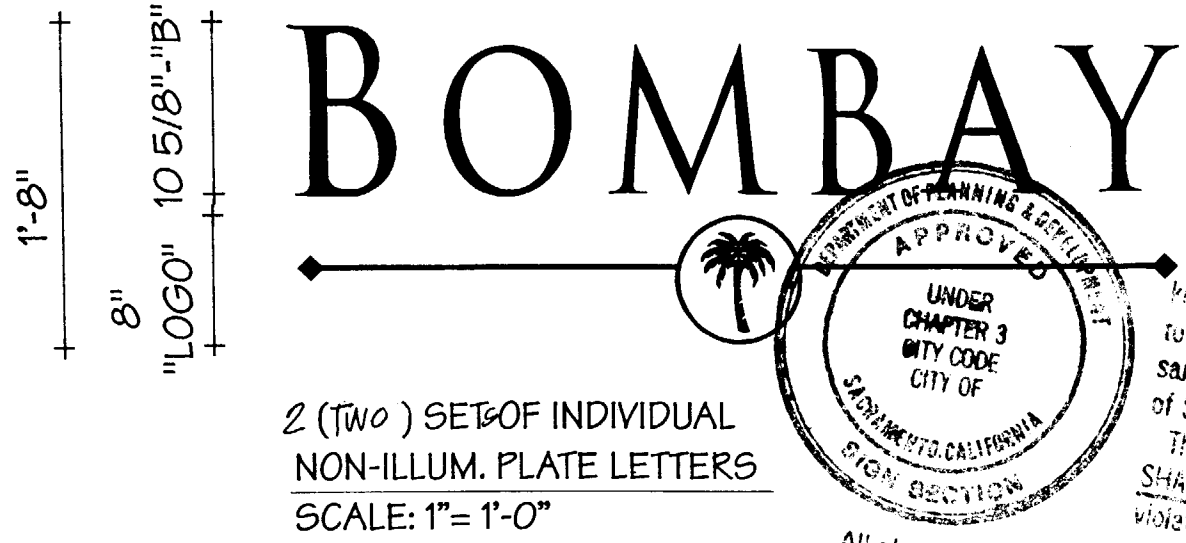

2 (TWO) SETS OF INDIVIDUAL
NON-ILLUM. PLATE LETTERS
SCALE: 1"= 1'-0"
1" TH. PLATE LETTERS FINISHED TO MATCH
MATTE BRONZE OPAQUE VINYL w/ UNDER CUT
MATTE BRONZE OPAQUE VINYL
FLUSH MOUNT LETTERS w/ 3M VHB TAPE OVER
MATTE BRONZE VINYL (VINYL APPLIED FIRST
SUR4FACE TO STOREFRONT GLASS)

APPROVED
DEPARTMENT OF PLANNING & DEVELOPMENT
UNDER CHAPTER 3
CITY CODE
CITY OF
SACRAMENTO, CALIFORNIA
SIGN SECTION

This set of plans and specifications must be kept on the job at all times and it is unlawful to make any changes or alterations from the same without written permission from the City of Sacramento Sign Section.
The approval of this plan and specification SHALL NOT be held to permit or approve the violation of any City Ordinance or State Law.

All electrical work must be U.L. labeled or be of equivalent Underwriters N.E.C. Std. No. 90-6, and comply with chapter 14, Sacramento City Code.

ALL SIGNAGE EQUIPMENT MUST BE USED AS DESIGN INTENDED
ALL INSTALLATIONS ARE SUBJECT TO FIELD INSPECTIONS

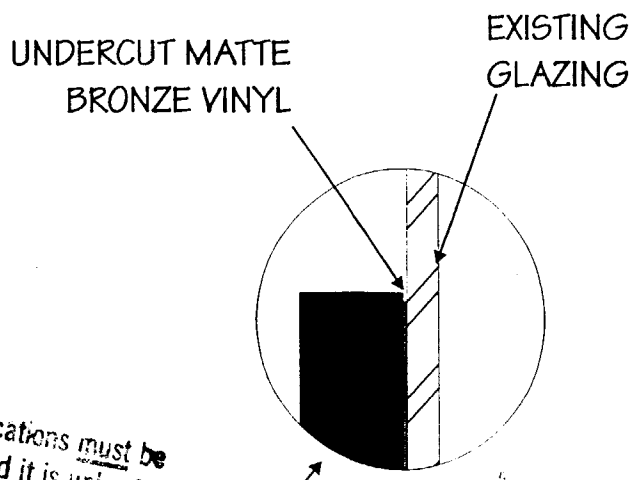

SECTION DETAIL
N.T.S.

CLIENT BOMBAY	LOCATION ARDEN FAIR MALL SACRAMENTO, CA	DATE 1.4.99	DRAWING NO.	DRAWN BY M. FLECK	TRIANGLE SIGN & SERVICE
SALESMAN B. ALTSHULER		SCALE AS NOTED	SHEET NO. 4 of 5	REVISED	3343 WASHINGTON BOULEVARD P.O. BOX 24186 BALTIMORE, MARYLAND 21227 (410) 247-5300 FAX (410) 247-1944

REPRODUCTION IN WHOLE OR PART PROHIBITED WITHOUT EXPRESS PERMISSION OF TRIANGLE SIGN & SERVICE

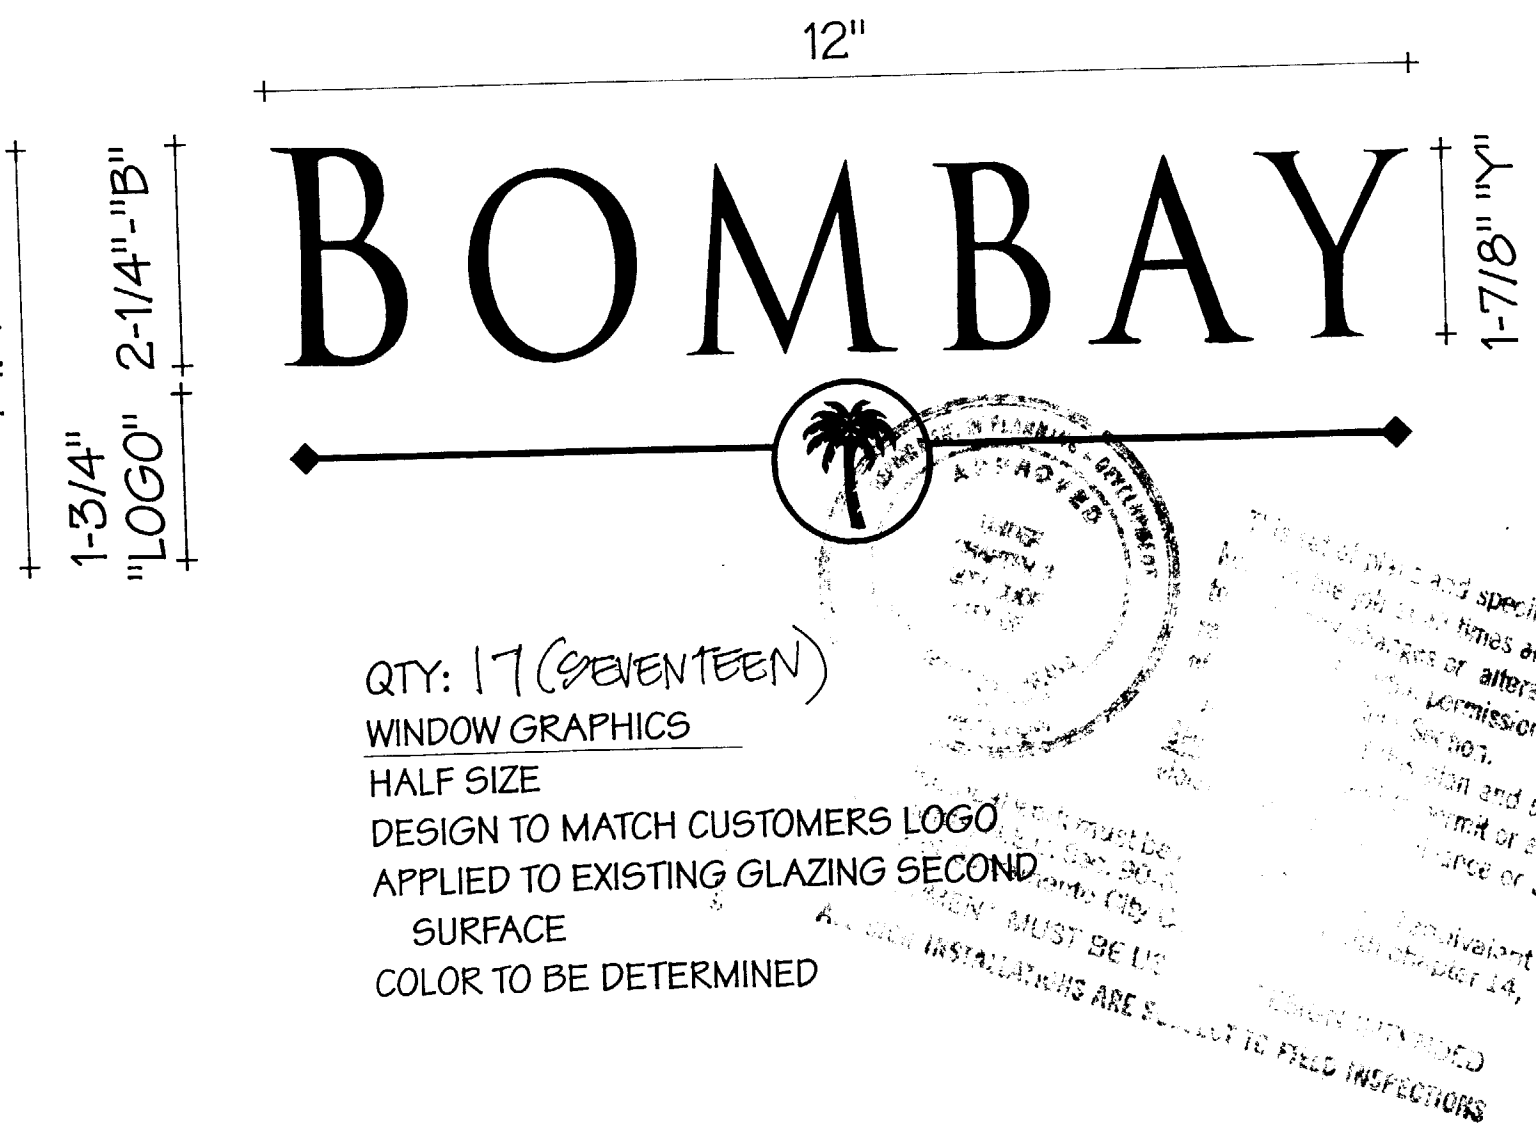

QTY: 17 (SEVENTEEN)
WINDOW GRAPHICS
HALF SIZE
DESIGN TO MATCH CUSTOMERS LOGO
APPLIED TO EXISTING GLAZING SECOND SURFACE
COLOR TO BE DETERMINED

CLIENT: BOMBAY	LOCATION: ARDEN FAIR MALL SACRAMENTO, CA	DATE: 1.4.00	DRAWING NO.	DRAWN BY: M. FLECK	TRIANGLE SIGN & SERVICE
SALESMAN: B. ALTSHULER		SCALE: AS NOTED	SHEET NO.: 5 OF 5	REVISED	3343 WASHINGTON BOULEVARD P.O. BOX 24186 BALTIMORE, MARYLAND 21227 (410) 247-5300 FAX (410) 247-1944

REPRODUCTION IN WHOLE OR PART PROHIBITED WITHOUT EXPRESS PERMISSION OF TRIANGLE SIGN & SERVICE