~~1128 2nd Street~~

1028 2nd St
9804652

DEPARTMENT OF PLANNING & DEVELOPMENT
APPROVED
UNDER
CHAPTER 3
CITY CODE
CITY OF
SACRAMENTO, CALIFORNIA
SIGN SECTION

This set of plans and specifications must be kept on the job at all times and it is unlawful to make any changes or alterations from the same without written permission from the City of Sacramento Sign Section.

The approval of this plan and specification SHALL NOT be held to permit or approve the violation of any City Ordinance or State Law.

All electrical work must be U.L. labeled or be of equivalent standards, N.E.C. Sec. 90-6, and comply with chapter 14, Div. 2 of Sacramento City Code.

EQUIPMENT MUST BE USED AS DESIGN INTENDED

ALL SIGN INSTALLATIONS ARE SUBJECT TO FIELD INSPECTIONS

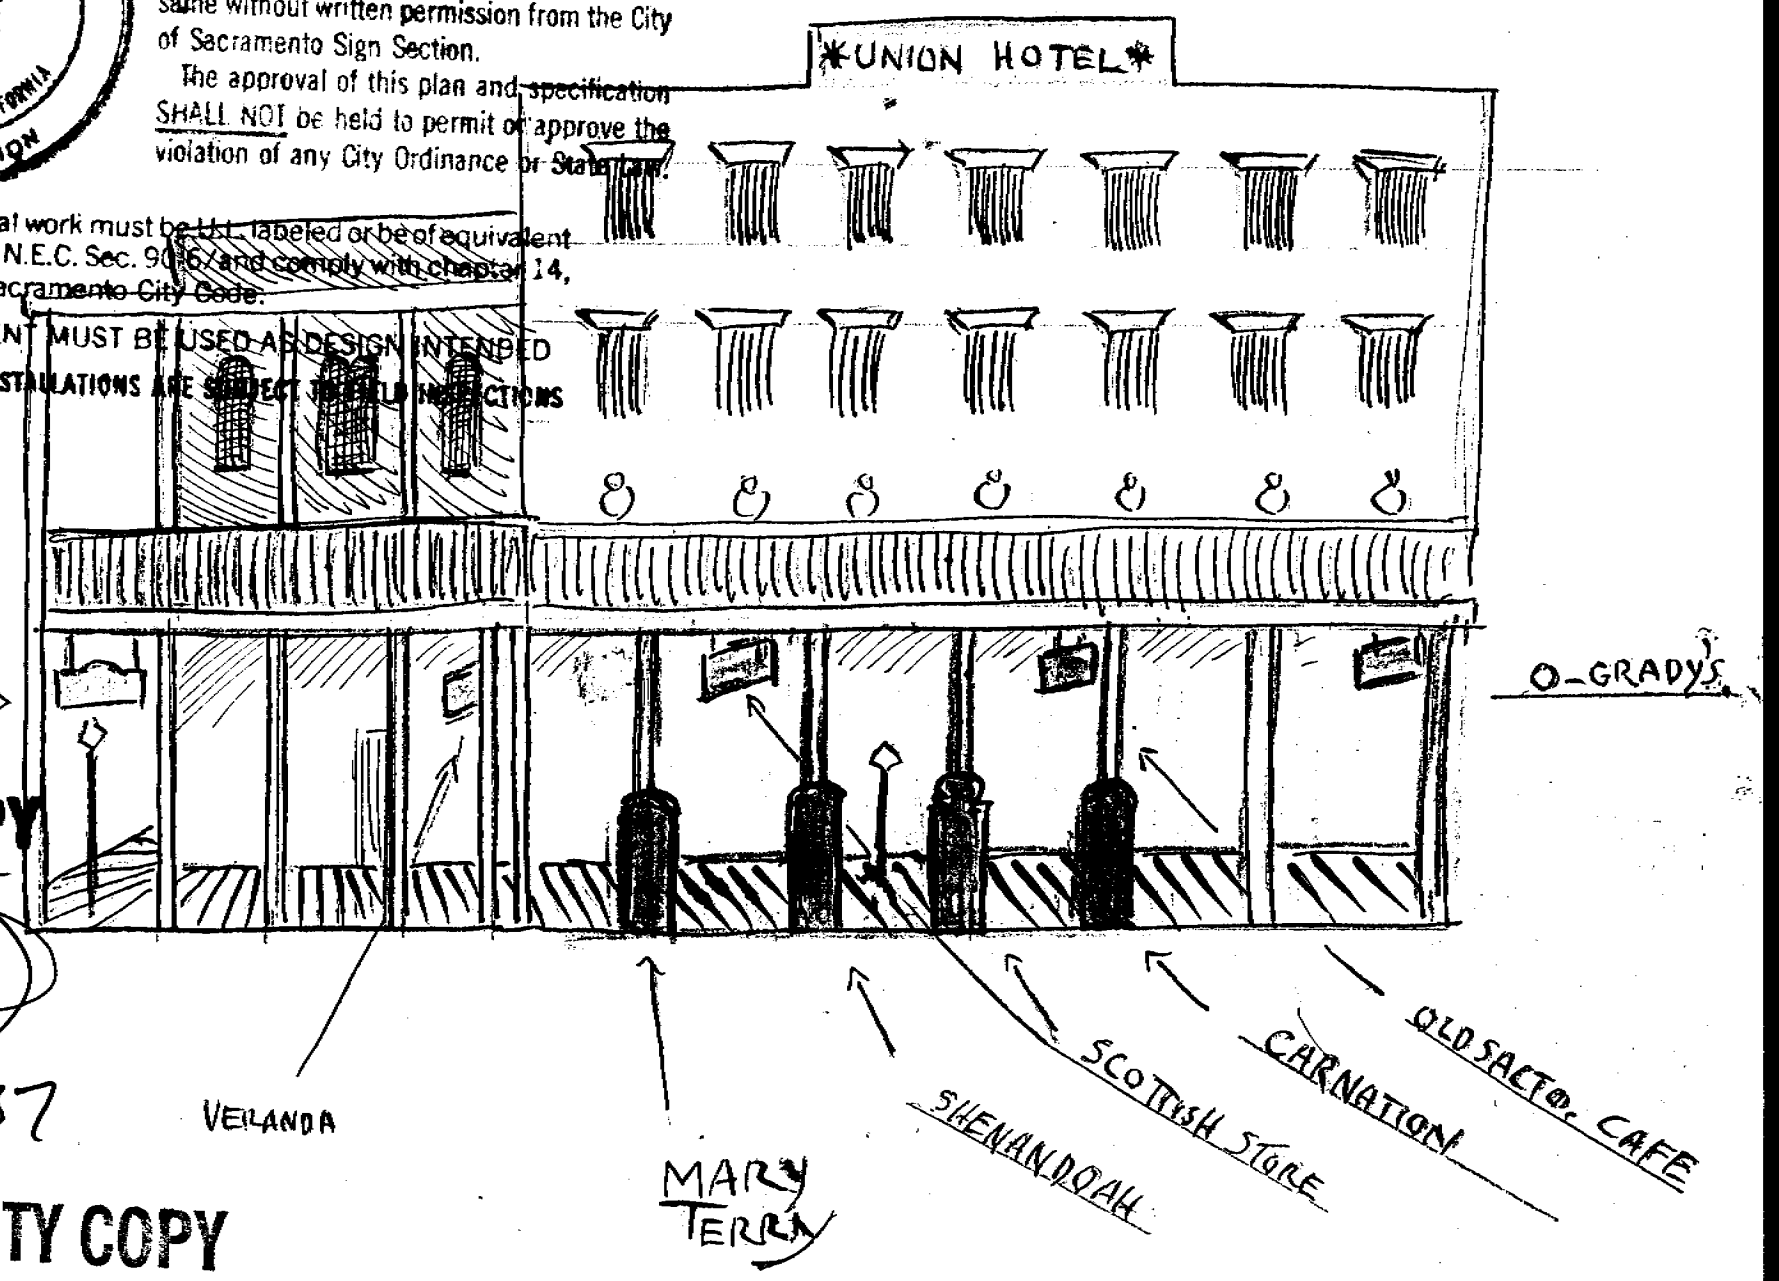

FILE COPY

~~S-20113~~
PERMIT 9804652

S050437

CITY COPY

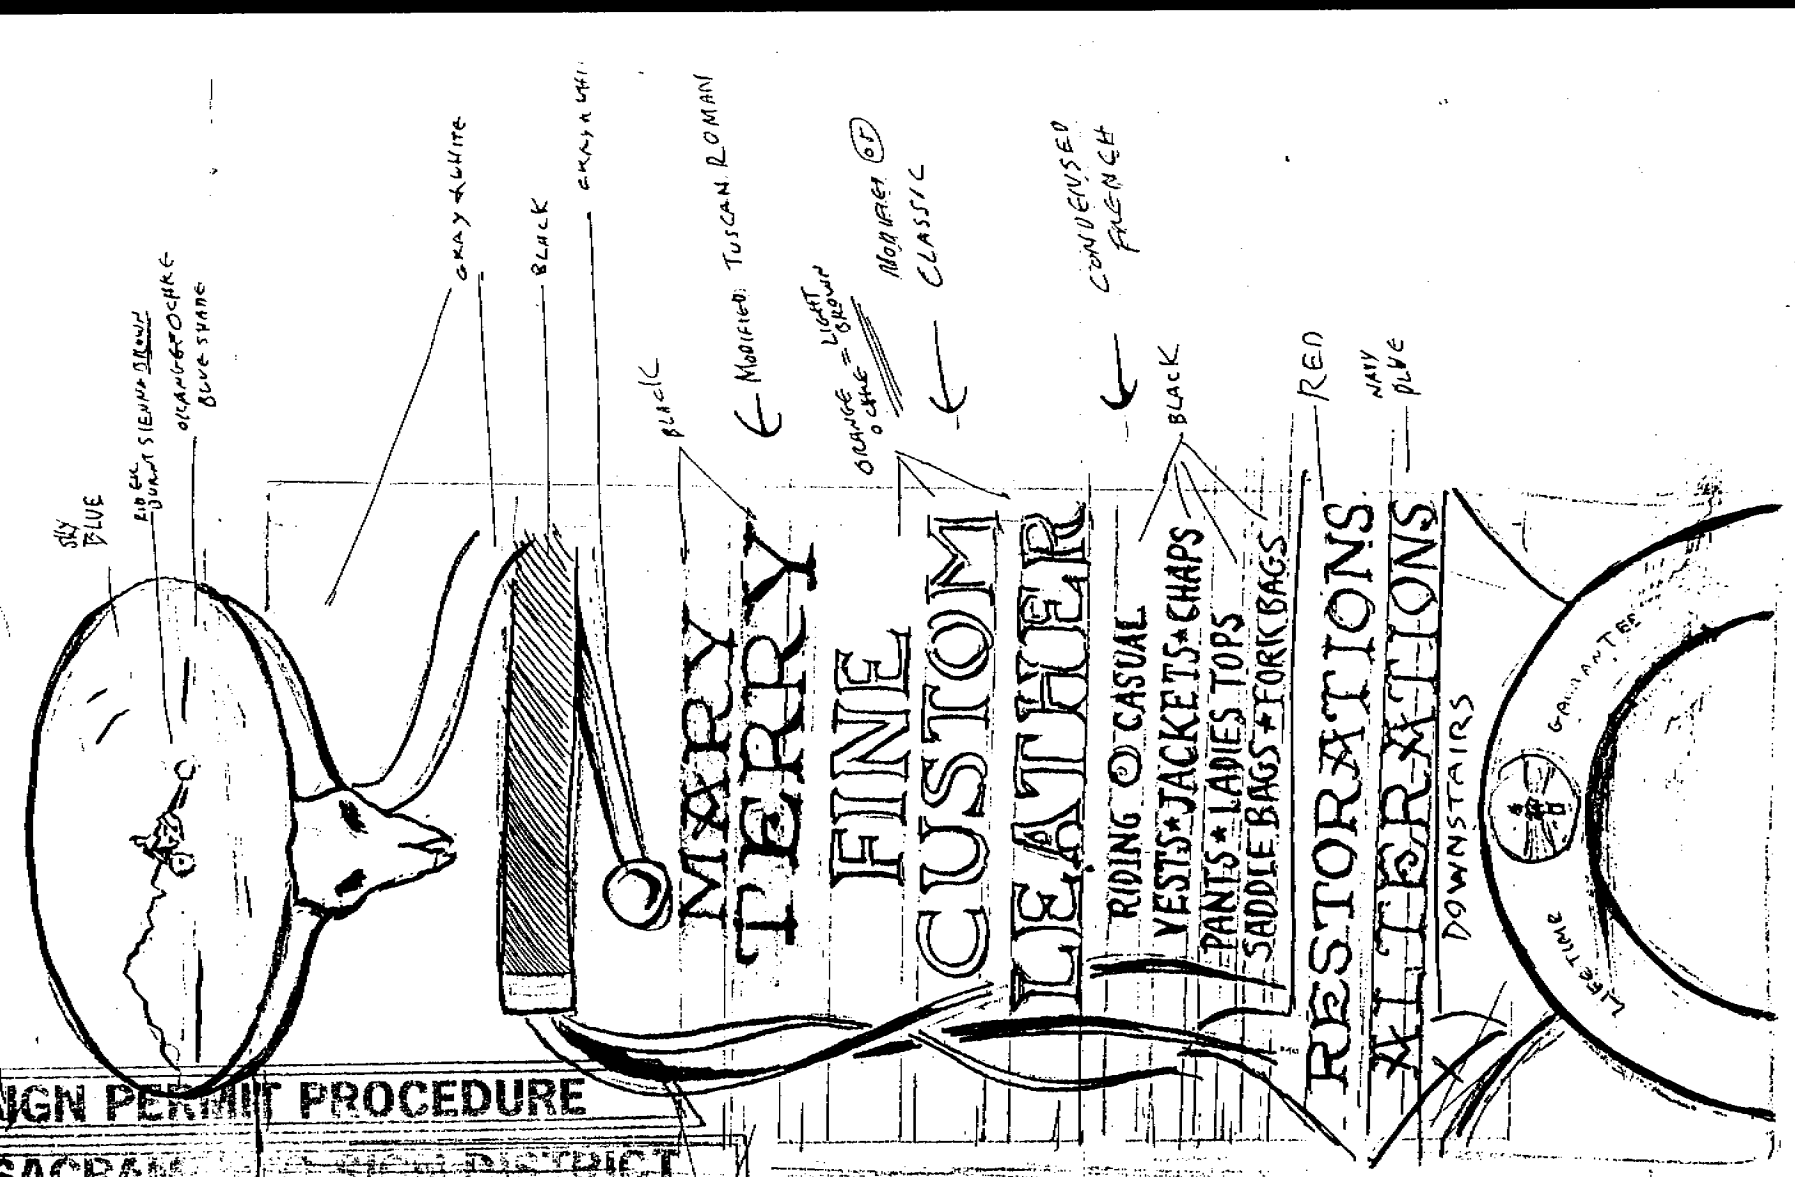

SIGN PERMIT PROCEDURE

OLD SACRAMENTO HISTORIC DISTRICT

REQUIRED

X HISTORIC REVIEW — APPROVED AS NOTED BY JSN/PLA

REQUIRES — DATE 11/12/98

☒ SIGN PERMIT(S) FOR 1 SIGN(S)

☐ ENCROACHMENT PERMIT

___ ENCROACHMENT PERMIT — APPROVED AS NOTED BY _____

_____ — DATE _____

___ SIGN PERMIT — APPROVED AS NOTED BY _____

_____ — DATE _____

History and Science Division
551 Sequoia Pacific Boulevard
Sacramento, CA 95814

JSN