OFFICE COPY

THIS IS A 2 PART FORM
WRITE ON A FIRM SURFACE

USE BLACK INK BALL POINT PEN — PRESS FIRMLY

SIGN PERMIT APPLICATION

SITE ADDRESS: 3045 Northgate Blvd. | SUITE: E2 | INSP. AREA: 4

ASSESSOR PARCEL NO.: 250-0010-105 | **PERMIT NO.** 0413628

NAME OF APPLICANT	ADDRESS	ZIP CODE	PHONE NO.
LICENSED CONTRACTOR: Pro-Ad Sign Co	5961 W. Oaks Blvd Rocklin, CA	95765	916-435-2066
BUSINESS OWNER			

CONSTRUCTION LENDING AGENCY

I hereby affirm under penalty of perjury that there is a construction lending agency for the performance of the work for which this permit is issued (Sec. 3097, Civ.C).

Lenders Name _____

Lenders Address _____

LICENSED CONTRACTORS DECLARATION

I hereby affirm under penalty of perjury that I am licensed under provisions of Chapter 9 (commencing with Section 7000) of Division 3 of the Business and Professions Code and my license is in full force and effect.

License Class C-45 Lic. Number 704587

Date 7/29/04 Contractor _____ (Signature)

OWNER - BUILDER DECLARATION

I hereby affirm under penalty of perjury that I am exempt from the Contractors License Law for the following reason (Sec. 7031.5, Business and Professions Code: Any city or county which requires a permit to construct, alter, improve, demolish, or repair any structure, prior to its issuance, also requires the applicant for such permit to file a signed statement that he or she is licensed pursuant to the provisions of the Contractors License Law (Chapter 9 (commencing with Section 7000) of Division 8 of the Business and Professions Code) or that he or she is exempt therefrom and the basis for the alleged exemption. Any violation of Section 7031.5 by any applicant for a permit subjects the applicant to a civil penalty of not more than five hundred dollars ($500.00):

☐ I, as owner of the property, or my employees with wages as their sole compensation, will do the work, and the structure is not intended or offered for sale (Sec. 7044, Business and Professions Code: The Contractors License Law does not apply to an owner of property who builds or improves thereon, and who does such work himself or herself or through his or her own employees, provided that such improvements are not intended or offered for sale. If, however, the building or improvement is sold within one year of completion, the owner-builder will have the burden of proving that he or she did not build or improve for the purpose of sale.)

☐ I, as owner of the property, am exclusively contracting with licensed contractors to construct the project (Sec. 7044, Business and Professions Code: The Contractors License Law does not apply to an owner of property who builds or improves thereon, and who contracts for such projects with a contractor(s) licensed pursuant to the Contractors License Law).

☐ I am exempt under Sec. _____ B & P C for this reason _____

Date _____ Owner _____ (Signature)

In issuing this building permit, the applicant represents, and the City relies on the representation of the applicant, that the applicant verified all measurements and locations shown on the application or accompanying drawings and that the improvement to be constructed does not violate any law or private agreement relating to permissible or prohibited locations for such improvements. This building permit does not authorize any illegal location of any improvement or the violation of any private agreement relating to location of improvements.

I certify that I have read this application and state that all information is correct. I agree to comply with all city and county ordinances and state laws relating to building construction and hereby authorize representative of this city to enter upon the abovementioned property for inspection purposes.

7/29/04 _____
Date Signature of Applicant or Agent

SIGN INFORMATION

☒ ATTACHED	☐ INTERIOR / ELECT.	☑ SINGLE FACED
☒ ILLUMINATED	☐ NON-ILLUMINATED	☐ BILLBOARD / SUBDIVISION
☒ INDIVIDUAL LETTERS	☐ PAINTED ON BUILDING	☐ LOGO
☒ METAL	☐ POLE	☐ DOUBLE FACED
☒ PLASTIC	☐ MONUMENT	☐ VINYL/GATOR FOAM
☐ WOODEN	☐ PROJECTING	☐ RE-FACE

(A) HEIGHT 21" (B) LENGTH 9' - 10½"

(A X B) SIGN AREA 17.28 SQ

POLE SIZE N/A FOOTING SIZE N/A

STREET FRONTAGE (FT) _____

OCCUPANCY FRONTAGE (FT) 25'

SIGN COPY GAMESTOP

5040035

CITY OF SACRAMENTO
BUILDING INSPECTION DIVISION
PERMIT SERVICES
264-7619

WORKER'S COMPENSATION DECLARATION

I hereby affirm under penalty of perjury one of the following declarations:

☐ I have and will maintain a certificate of consent to self-insure for workers' compensation as provided for by Section 3700 of the Labor Code, for the performance of work for which this permit is issued.

☒ I have and will maintain workers' compensation insurance, as required by Section 3700 of the Labor Code, for the performance of the work for which this permit is issued. My workers' compensation insurance carrier and policy number are:

Carrier STATEFUND

Policy Number 1768982-03

☐ (This section need not be completed if the permit is for one hundred dollars ($100) or less) I certify that in the performance of the work for which this permit is issued, I shall not employ any person in any manner so as to become subject to the workers' compensation laws of California and agree that if I should become subject to the workers' compensation provisions of Section 3700 of the Labor Code, I shall forthwith comply with those provisions.

Date: 7/29/04 Applicant _____ (Signature)

WARNING: FAILURE TO SECURE WORKERS' COMPENSATION COVERAGE IS UNLAWFUL AND SHALL SUBJECT AN EMPLOYER TO CRIMINAL PENALTIES AND CIVIL FINES UP TO ONE HUNDRED THOUSAND DOLLARS ($100,000) IN ADDITION TO THE COST OF COMPENSATION, DAMAGES AS PROVIDED FOR IN SECTION 3706 OF THE LABOR CODE, INTEREST AND ATTORNEY'S FEES.

PAID SACRAMENTO CITY OF AUG 19 2004 PERMIT

OFFICE USE ONLY

ENGINEERING REQUIRED? YES (NO) APPROVED BY _____

DESIGN REVIEW REQUIRED? YES NO APPROVED BY _____

SPECIAL PERMIT REQUIRED? YES NO P# _____

VARIANCE REQUIRED? YES NO P# _____

LOCATED IN PUD? YES NO WHICH PUD? _____

SIGN VALUATION

A. TYPE OF SIGN Channel Letter

B. $ 144 PER SQ. FT. X 17.28 SQ. FT. = $ 2488.32

APPROVED BY _____ DATE 8/19/04

DENIED BY _____ DATE _____

FINAL INSPECTIONS

BUILDING INSPECTOR C. DeGuy DATE 10-20-04

ELECTRICAL INSPECTOR C. DeGuy DATE 10-20-04

SIGN INSPECTOR _____ DATE _____

FEES:	RECEIVED DATE	AMOUNT
SIGN APPLICATION FEE		
SIGN PERMIT FEE		
ELECTRICAL SIGN FEE		
CITY BUSINESS LICENSE		
OTHER		

TOTAL FEES $

THIS PERMIT SHALL EXPIRE BY LIMITATION IF WORK AUTHORIZED IS NOT COMMENCED WITHIN 180 DAYS.

OFFICE COPY

THIS IS A 2 PART FORM
WRITE ON A FIRM SURFACE

USE BLACK INK BALL POINT PEN — PRESS FIRMLY

SIGN PERMIT APPLICATION

SITE ADDRESS: 3645 Northgate Blvd. | SUITE: E2 | INSP. AREA: 4

ASSESSOR PARCEL NO.: 250-0010-105 | **PERMIT NO.** 0413630

NAME OF APPLICANT	ADDRESS	ZIP CODE	PHONE NO.
LICENSED CONTRACTOR: Pro Ad Sign Co	5961 W. Oaks Blvd Rocklin, Ca	95765	916-435-1055
BUSINESS OWNER			

CONSTRUCTION LENDING AGENCY

I hereby affirm under penalty of perjury that there is a construction lending agency for the performance of the work for which this permit is issued (Sec. 3097, Civ.C).

Lenders Name _____

Lenders Address _____

LICENSED CONTRACTORS DECLARATION

I hereby affirm under penalty of perjury that I am licensed under provisions of Chapter 9 (commencing with Section 7000) of Division 3 of the Business and Professions Code and my license is in full force and effect.

License Class C-45 Lic. Number 704587

Date 7/29/04 Contractor _____ (Signature)

OWNER - BUILDER DECLARATION

I hereby affirm under penalty of perjury that I am exempt from the Contractors License Law for the following reason (Sec. 7031.5, Business and Professions Code: Any city or county which requires a permit to construct, alter, improve, demolish, or repair any structure, prior to its issuance, also requires the applicant for such permit to file a signed statement that he or she is licensed pursuant to the provisions of the Contractors License Law (Chapter 9 (commencing with Section 7000) of Division 8 of the Business and Professions Code) or that he or she is exempt therefrom and the basis for the alleged exemption. Any violation of Section 7031.5 by any applicant for a permit subjects the applicant to a civil penalty of not more than five hundred dollars ($500.00):

☐ I, as owner of the property, or my employees with wages as their sole compensation, will do the work, and the structure is not intended or offered for sale (Sec. 7044, Business and Professions Code: The Contractors License Law does not apply to an owner of property who builds or improves thereon, and who does such work himself or herself or through his or her own employees, provided that such improvements are not intended or offered for sale. If, however, the building or improvement is sold within one year of completion, the owner-builder will have the burden of proving that he or she did not build or improve for the purpose of sale.)

☐ I, as owner of the property, am exclusively contracting with licensed contractors to construct the project (Sec. 7044, Business and Professions Code: The Contractors License Law does not apply to an owner of property who builds or improves thereon, and who contracts for such projects with a contractor(s) licensed pursuant to the Contractors License Law).

☐ I am exempt under Sec. _____ B & P C for this reason _____

Date _____ Owner _____ (Signature)

In issuing this building permit, the applicant represents, and the City relies on the representation of the applicant, that the applicant verified all measurements and locations shown on the application or accompanying drawings and that the improvement to be constructed does not violate any law or private agreement relating to permissible or prohibited locations for such improvements. This building permit does not authorize any illegal location of any improvement or the violation of any private agreement relating to location of improvements.

I certify that I have read this application and state that all information is correct. I agree to comply with all city and county ordinances and state laws relating to building construction and hereby authorize representative of this city to enter upon the abovementioned property for inspection purposes.

7/29/04 _____
Date Signature of Applicant or Agent

SIGN INFORMATION

☑ ATTACHED	☐ INTERIOR / ELECT.	☐ SINGLE FACED
☐ ILLUMINATED	☐ NON-ILLUMINATED	☐ BILLBOARD / SUBDIVISION
☐ INDIVIDUAL LETTERS	☐ PAINTED ON BUILDING	☐ LOGO
☐ METAL	☐ POLE	☐ DOUBLE FACED
☑ PLASTIC	☐ MONUMENT	☐ VINYL/GATOR FOAM
☐ WOODEN	☐ PROJECTING	☐ RE-FACE

SIGN COPY: GameStop

(A) HEIGHT 24" (B) LENGTH 12'-11 3/4"

(A X B) SIGN AREA 26 SF

POLE SIZE N/A FOOTING SIZE N/A

STREET FRONTAGE (FT) _____

OCCUPANCY FRONTAGE (FT) 25'

5040036

CITY OF SACRAMENTO
BUILDING INSPECTION DIVISION — **PERMIT SERVICES 264-7619**

WORKER'S COMPENSATION DECLARATION

I hereby affirm under penalty of perjury one of the following declarations:

☐ I have and will maintain a certificate of consent to self-insure for workers' compensation as provided for by Section 3700 of the Labor Code, for the performance of work for which the permit is issued.

☒ I have and will maintain workers' compensation insurance, as required by Section 3700 of the Labor Code, for the performance of the work for which this permit is issued. My workers' compensation insurance carrier and policy number are:

Carrier STATE FUND

Policy Number 1768982-03

☐ (This section need not be completed if the permit is for one hundred dollars ($100) or less) I certify that in the performance of the work for which this permit is issued, I shall not employ any person in any manner so as to become subject to the workers' compensation laws of California and agree that if I should become subject to the workers' compensation provisions of Section 3700 of the Labor Code, I shall forthwith comply with those provisions.

Date: 7/29/04 Applicant: _____ (Signature)

WARNING: FAILURE TO SECURE WORKERS' COMPENSATION COVERAGE IS UNLAWFUL AND SHALL SUBJECT AN EMPLOYER TO CRIMINAL PENALTIES AND CIVIL FINES UP TO ONE HUNDRED THOUSAND DOLLARS ($100,000) IN ADDITION TO THE COST OF COMPENSATION, DAMAGES AS PROVIDED FOR IN SECTION 3706 OF THE LABOR CODE, INTEREST AND ATTORNEY'S FEES.

PAID CITY OF SACRAMENTO AUG 10 2004

OFFICE USE ONLY

ENGINEERING REQUIRED? YES NO APPROVED BY _____

DESIGN REVIEW REQUIRED? YES NO APPROVED BY _____

SPECIAL PERMIT REQUIRED? YES NO P# _____

VARIANCE REQUIRED? YES NO P# _____

LOCATED IN PUD? YES NO WHICH PUD? _____

SIGN VALUATION

A. TYPE OF SIGN channel Htg

B. $ _____ PER SQ. FT. X _____ SQ. FT. = $ _____

APPROVED BY MJ DATE 8/19/04

DENIED BY _____ DATE _____

FINAL INSPECTIONS

BUILDING INSPECTOR CBy DATE 10-20-04

ELECTRICAL INSPECTOR CBy DATE 10-20-04

SIGN INSPECTOR _____ DATE _____

FEES:	RECEIVED DATE	RECEIVED AMOUNT
SIGN APPLICATION FEE		
SIGN PERMIT FEE		
ELECTRICAL SIGN FEE		
CITY BUSINESS LICENSE		
OTHER		
TOTAL FEES $		

THIS PERMIT SHALL EXPIRE BY LIMITATION IF WORK AUTHORIZED IS NOT COMMENCED WITHIN 180 DAYS.

CITY COPY

APPLICABLE CODES

2001 CBC/UBC
2001 CPC/UPC
2001 CFC/UFC
2001 CMC/UMC
2001 CEC/NEC
2001 CEC/T24

All electrical work must be U.L. labeled and conform to Article 600 of the N.E.C. Sec. 80-6(and comply with Chapter 14, Div. 1 of Sacramento City Code.

EQUIPMENT MUST BE USED AS DESIGN INTENDED

ALL SIGN INSTALLATIONS ARE SUBJECT TO FIELD INSPECTIONS

KEY PLAN

NOT TO SCALE

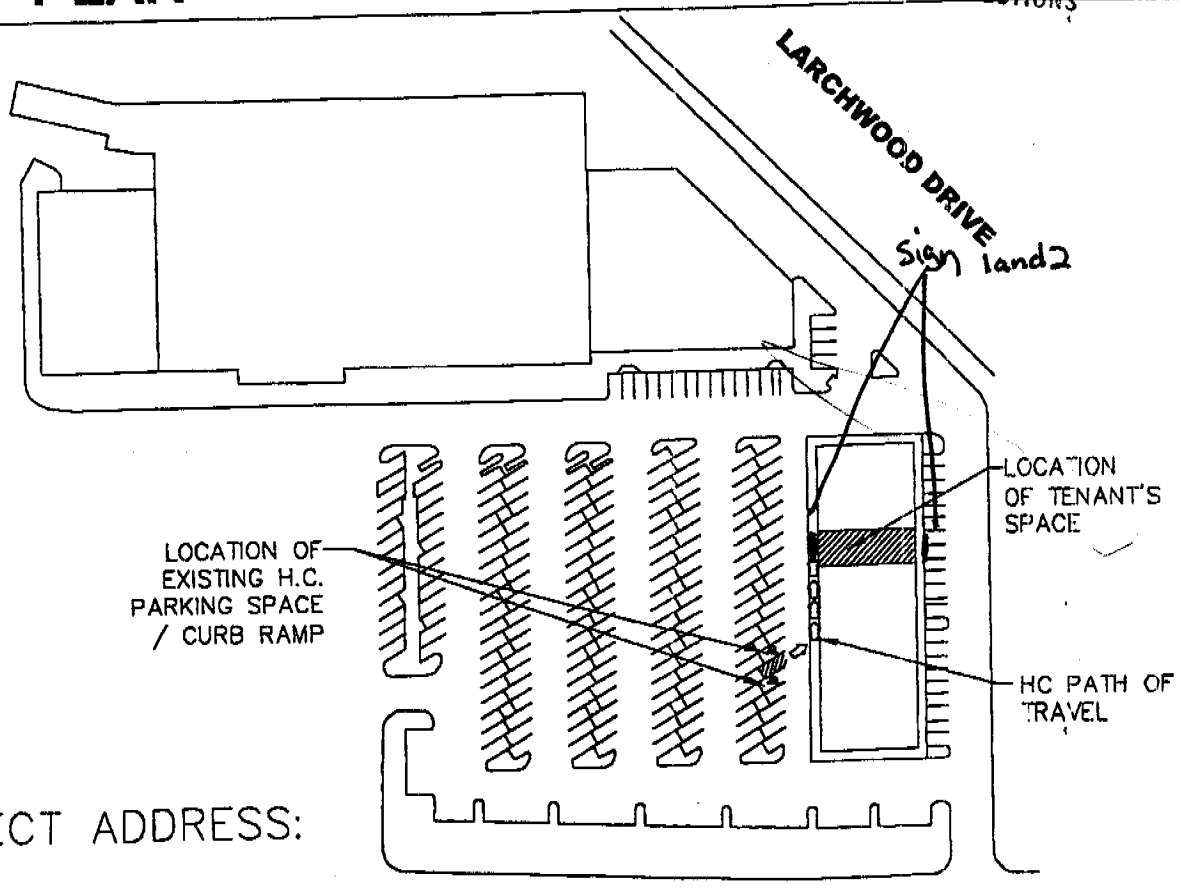

PROJECT ADDRESS:

GAMESTOP
NATOMAS GARDENS
3645 NORTHGATE BLVD.
SPACE # E2
SACRAMENTO, CA 95834

EXISTING H.C VAN SPACING AND CURB RAMP IN ACCORDANCE WITH C.B.C. REQUIREMENTS.
(FIELD VERIFY COMPLIANCE AND UPGRADE IF REQUIRED.)

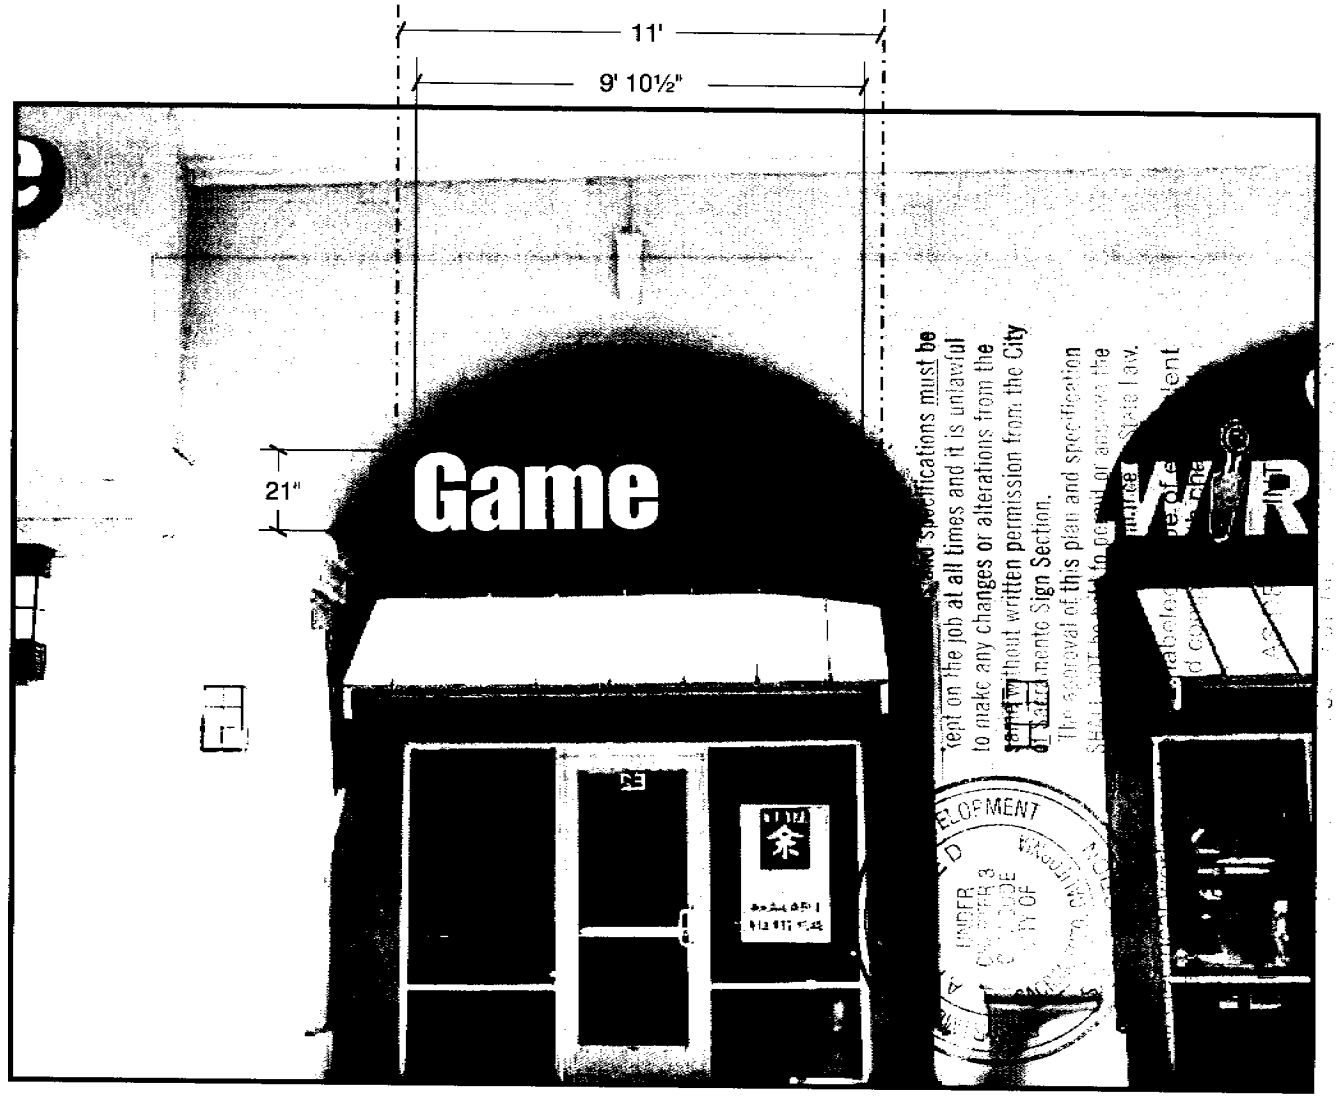

REAR ELEVATION
SCALE: N.T.S.

21" CHANNEL LETTERS REMOTE

•ALL MEASUREMENTS MUST BE FIELD VERIFIED *BEFORE* PRODUCTION

north american signs	SALES: TOM RICE	DWG # 407042-00	PM FILE:	LOCATION: #2990 GameStop SACRAMENTO, CA
	ACC. M.: CHRISTEN CHAPMAN	REVISION:		
	ART: TRB 7/20/04			

NOTE: IF ANY FIELD MEASUREMENTS DIFFER FROM THOSE ON THIS PRINT PLEASE NOTIFY NORTH AMERICAN SIGNS @ (800) 348-5000 ~ THIS DESIGN IS THE EXCLUSIVE PROPERTY OF NORTH AMERICAN SIGNS

9'- 10 ½"

21"

Game[redacted]

21" REMOTE CHANNEL LETTERS
SCALE ½" = 1'- 0"

SQ FT = 17.28

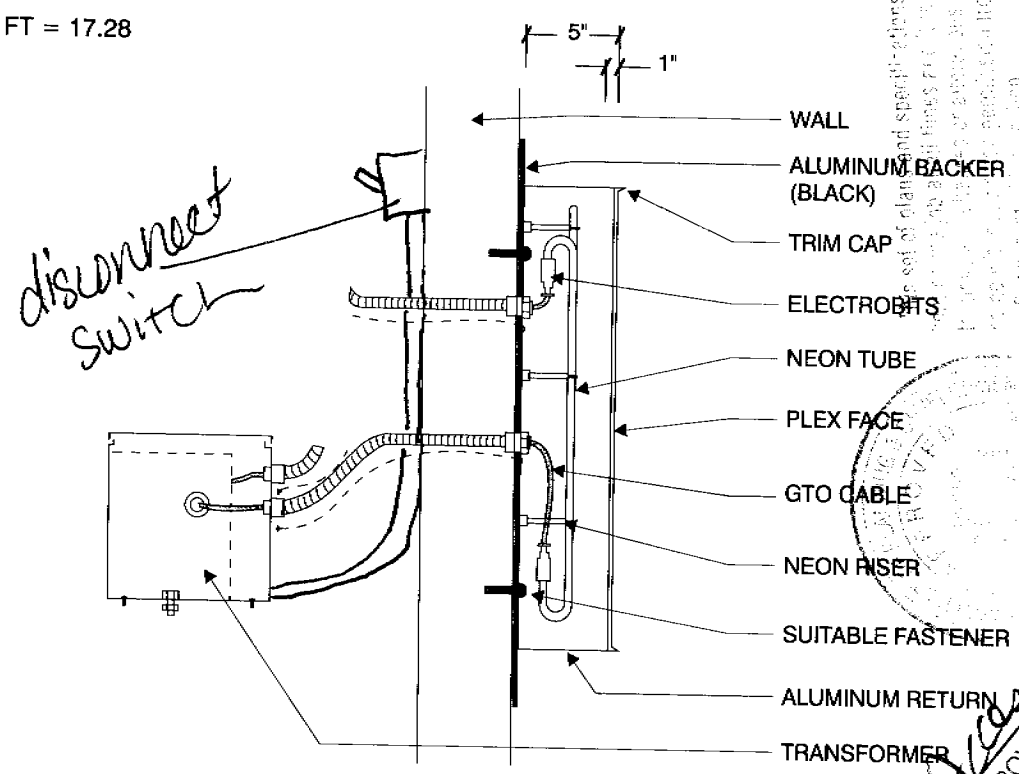

REMOTE CHANNEL LETTER SECTION
N.T.S.

THE APPROVAL OF ALL ELECTRICAL WORK IS SUBJECT TO FIELD INSPECTIONS.

21" REMOTE CHANNEL LTRS

"GAME" DETAILS
- FACES: 7328 WHITE PLEX
- TRIM CAP: 1" BLACK
- NEON: 15MM 6500 WHITE

"STOP" DETAILS
- FACES: 2793 RED PLEX
- TRIM CAP: 1" BLACK
- NEON: 15MM 04 CLEAR RED

RETURNS
- MATERIAL: .040 ALUMINUM
- COLOR: PRE-FINISHED BLACK OUTSIDE WHITE INSIDE

BACKS
- MATERIAL: .063 ALUMINUM

TRANSFORMERS
- TYPE: REMOTE
- MA: 60MA 120 VOLT

3" BORDER
- MATERIAL: 050 ALUMINUM
- COLOR: PAINTED GLOSS BLACK

MOUNTING
FLUSH TO FASCIA W/ NON-CORROSIVE FASTENERS AS REQUIRED

UNDERWRITERS LABORATORIES INC. LISTED ELECTRIC SIGN

•ALL MEASUREMENTS MUST BE FIELD VERIFIED *BEFORE* PRODUCTION

north american signs

SALES: TOM RICE	DWG # 407042-00	PM FILE:	LOCATION: #2990
ACC. M.: CHRISTEN CHAPMAN	REVISION:		Game[redacted] SACRAMENTO, CA
ART: TRB 7/20/04			

NOTE: IF ANY FIELD MEASUREMENTS DIFFER FROM THOSE ON THIS PRINT PLEASE NOTIFY NORTH AMERICAN SIGNS @ (800) 348-5000 ~ THIS DESIGN IS THE EXCLUSIVE PROPERTY OF NORTH AMERICAN SIGNS

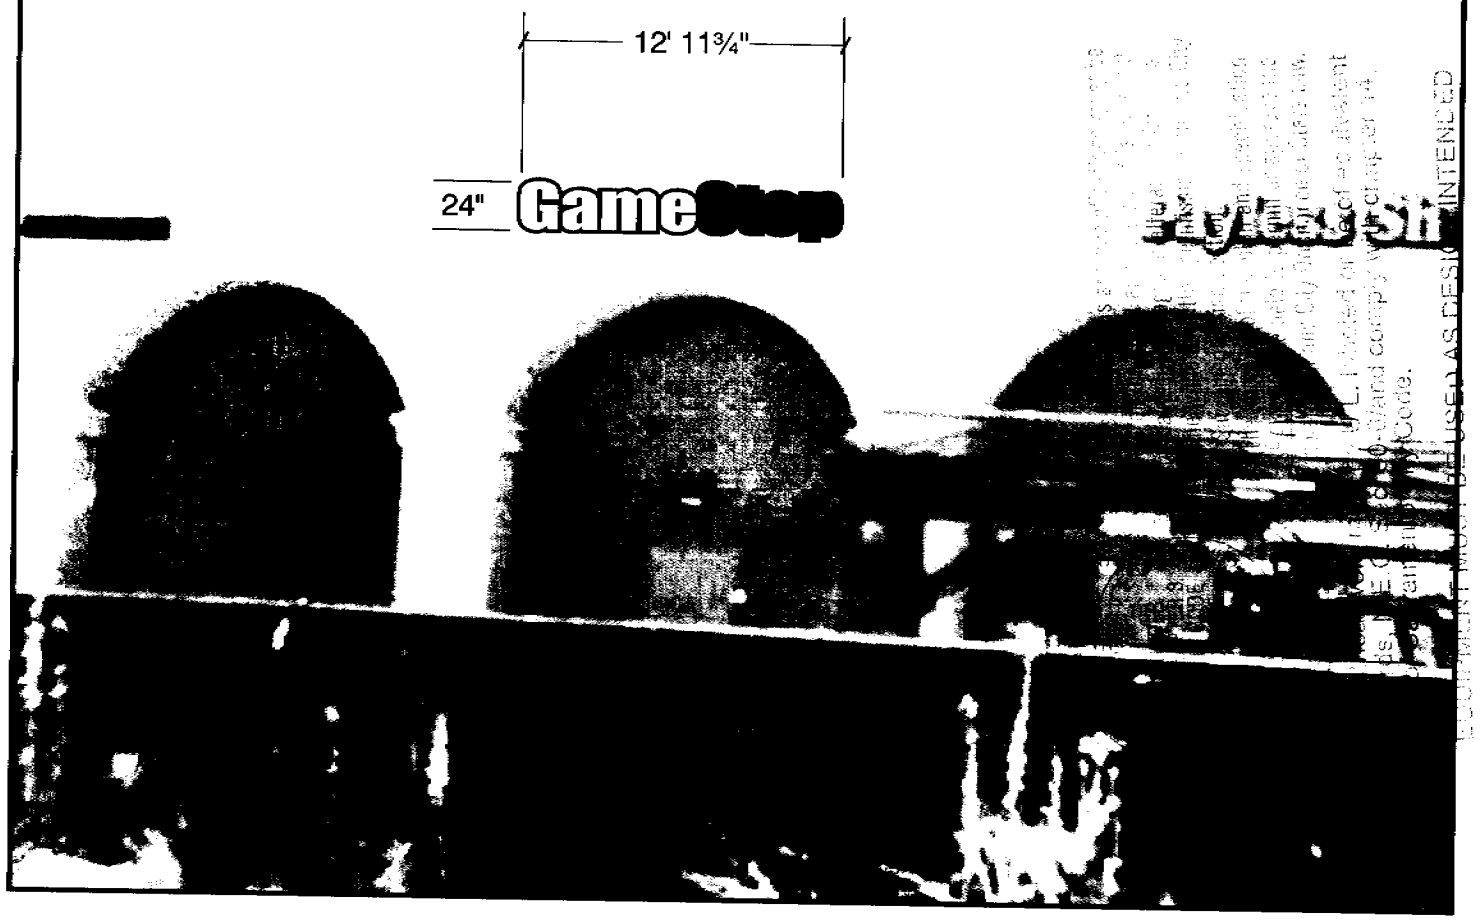

REAR ELEVATION
SCALE: N.T.S.

24" CHANNEL LETTERS REMOTE

•ALL MEASUREMENTS MUST BE FIELD VERIFIED *BEFORE* PRODUCTION

north american signs	SALES: TOM RICE	DWG # 407042-00	PM FILE:	LOCATION: #2990 GameStop SACRAMENTO, CA
	ACC. M.: CHRISTEN CHAPMAN	REVISION:		
	ART: TRB 7/20/04			

NOTE: IF ANY FIELD MEASUREMENTS DIFFER FROM THOSE ON THIS PRINT PLEASE NOTIFY NORTH AMERICAN SIGNS @ (800) 348-5000 ~ THIS DESIGN IS THE EXCLUSIVE PROPERTY OF NORTH AMERICAN SIGNS

12'-11¾"

24"

GameStop

24" REMOTE CHANNEL LETTERS
SCALE ½" = 1'- 0"

SQ FT = 28.39

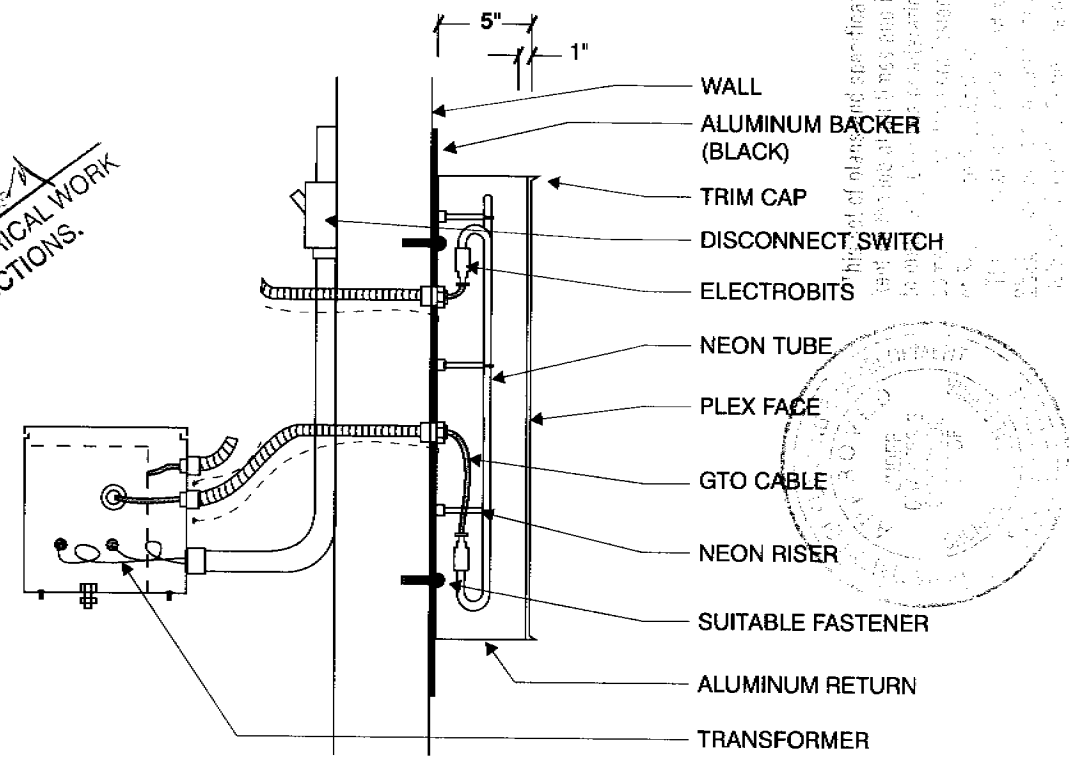

REMOTE CHANNEL LETTER SECTION
N.T.S.

THE APPROVAL OF ALL ELECTRICAL WORK IS SUBJECT TO FIELD INSPECTIONS.

24" REMOTE "EXTENDED' CHANNEL LTRS

"GAME" DETAILS
FACES: 7328 WHITE PLEX
TRIM CAP: 1" BLACK
NEON: 15MM 6500 WHITE

"STOP" DETAILS
FACES: 2793 RED PLEX
TRIM CAP: 1" BLACK
NEON: 15MM 04 CLEAR RED

RETURNS
MATERIAL: .040 ALUMINUM
COLOR: PRE-FINISHED BLACK OUTSIDE WHITE INSIDE

BACKS
MATERIAL: .063 ALUMINUM

TRANSFORMERS
TYPE: REMOTE
MA: 60MA 120 VOLT

1 ¾" BORDER
MATERIAL: .080 ALUMINUM
COLOR: PAINTED GLOSS BLACK

MOUNTING
FLUSH TO FASCIA W/ NON-CORROSIVE FASTENERS AS REQUIRED

UNDERWRITERS LABORATORIES INC. LISTED ELECTRIC SIGN

•ALL MEASUREMENTS MUST BE FIELD VERIFIED *BEFORE* PRODUCTION

north american signs	SALES: TOM RICE	DWG # 407042-00	PM FILE:	LOCATION: #2990 GameStop SACRAMENTO, CA
	ACC. M.: CHRISTEN CHAPMAN	REVISION:		
	ART: TRB 7/20/04			

NOTE: IF ANY FIELD MEASUREMENTS DIFFER FROM THOSE ON THIS PRINT PLEASE NOTIFY NORTH AMERICAN SIGNS @ (800) 348-5000 ~ THIS DESIGN IS THE EXCLUSIVE PROPERTY OF NORTH AMERICAN SIGNS