OFFICE COPY

THIS IS A 2 PART FORM
WRITE ON A FIRM SURFACE

USE BLACK INK BALL POINT PEN — PRESS FIRMLY

SIGN PERMIT APPLICATION

SUITE

INSP. AREA 4 1

SITE ADDRESS 300 N. 12th St.

ASSESSOR PARCEL NO. ~~0102~~ 002-0275-011

PERMIT NO. 0102309

NAME OF APPLICANT	ADDRESS	ZIP CODE	PHONE NO.
LICENSED CONTRACTOR Pacific Neon	P.O. Box 15100 Sac Ca	95851	9270527
BUSINESS OWNER Rainbow Fasteners			

CONSTRUCTION LENDING AGENCY

I hereby affirm under penalty of perjury that there is a construction lending agency for the performance of the work for which this permit is issued (Sec. 3097, Civ.C).

Lenders Name _____

Lenders Address _____

LICENSED CONTRACTORS DECLARATION

I hereby affirm under penalty of perjury that I am licensed under provisions of Chapter 9 (commencing with Section 7000) of Division 3 of the Business and Professions Code and my license is in full force and effect.

License Class C-10 Lic. Number 393019

Date 2/16/01 Contractor Carl Cook (Signature)

OWNER - BUILDER DECLARATION

I hereby affirm under penalty of perjury that I am exempt from the Contractors License Law for the following reason (Sec. 7031.5, Business and Professions Code: Any city or county which requires a permit to construct, alter, improve, demolish, or repair any structure, prior to its issuance, also requires the applicant for such permit to file a signed statement that he or she is licensed pursuant to the provisions of the Contractors License Law (Chapter 9 (commencing with Section 7000) of Division 8 of the Business and Professions Code) or that he or she is exempt therefrom and the basis for the alleged exemption. Any violation of Section 7031.5 by any applicant for a permit subjects the applicant to a civil penalty of not more than five hundred dollars ($500.00):

☐ I, as owner of the property, or my employees with wages as their sole compensation, will do the work, and the structure is not intended or offered for sale (Sec. 7044, Business and Professions Code: The Contractors License Law does not apply to an owner of property who builds or improves thereon, and who does such work himself or herself or through his or her own employees, provided that such improvements are not intended or offered for sale. If, however, the building or improvement is sold within one year of completion, the owner-builder will have the burden of proving that he or she did not build or improve for the purpose of sale.)

☐ I, as owner of the property, am exclusively contracting with licensed contractors to construct the project (Sec. 7044, Business and Professions Code: The Contractors License Law does not apply to an owner of property who builds or improves thereon, and who contracts for such projects with a contractor(s) licensed pursuant to the Contractors License Law).

☐ I am exempt under Sec. _____ B & P C for this reason _____

Date _____ Owner _____ (Signature)

In issuing this building permit, the applicant represents, and the City relies on the representation of the applicant, that the applicant verified all measurements and locations shown on the application or accompanying drawings and that the improvement to be constructed does not violate any law or private agreement relating to permissible or prohibited locations for such improvements. This building permit does not authorize any illegal location of any improvement or the violation of any private agreement relating to location of improvements.

I certify that I have read this application and state that all information is correct. I agree to comply with all city and county ordinances and state laws relating to building construction and hereby authorize representative of this city to enter upon the abovementioned property for inspection purposes.

2/16/01 Carl Cook
Date Signature of Applicant or Agent

SIGN INFORMATION

☑ ATTACHED	☐ INTERIOR / ELECT.	☐ SINGLE FACED
☐ ILLUMINATED	☑ NON-ILLUMINATED	☐ BILLBOARD / SUBDIVISION
☑ INDIVIDUAL LETTERS	☐ PAINTED ON BUILDING	☐ LOGO
☐ METAL	☐ POLE	☐ DOUBLE FACED
☑ PLASTIC	☐ MONUMENT	☐ VINYL/GATOR FOAM
☐ WOODEN	☐ PROJECTING	☐ RE-FACE

SIGN COPY Rainbow Fasteners

(A) HEIGHT 16" (B) LENGTH 16'

(A X B) SIGN AREA 21.25

POLE SIZE _____ FOOTING SIZE _____

STREET FRONTAGE (FT) _____

OCCUPANCY FRONTAGE (FT) 80'

2/15/01

CITY OF SACRAMENTO
BUILDING INSPECTION DIVISION
PERMIT SERVICES 264-7619

WORKER'S COMPENSATION DECLARATION

I hereby affirm under penalty of perjury one of the following declarations:

☐ I have and will maintain a certificate of consent to self-insure for workers' compensation as provided for by Section 3700 of the Labor Code, for the performance of work for which the permit is issued.

☐ I have and will maintain workers' compensation insurance, as required by Section 3700 of the Labor Code, for the performance of the work for which this permit is issued. My workers' compensation insurance carrier and policy number are:

Carrier State Fund

Policy Number 478-00

☐ (This section need not be completed if the permit is for one hundred dollars ($100) or less) I certify that in the performance of the work for which this permit is issued, I shall not employ any person in any manner so as to become subject to the workers' compensation laws of California and agree that if I should become subject to the workers' compensation provisions of Section 3700 of the Labor Code, I shall forthwith comply with those provisions.

Date: 2/16/01 Applicant: Carl Cook (Signature)

WARNING: FAILURE TO SECURE WORKERS' COMPENSATION COVERAGE IS UNLAWFUL AND SHALL SUBJECT AN EMPLOYER TO CRIMINAL PENALTIES AND CIVIL FINES UP TO ONE HUNDRED THOUSAND DOLLARS ($100,000) IN ADDITION TO THE COST OF COMPENSATION, DAMAGES AS PROVIDED FOR IN SECTION 3706 OF THE LABOR CODE, INTEREST AND ATTORNEY'S FEES.

OFFICE USE ONLY

ENGINEERING REQUIRED? YES NO APPROVED BY _____

DESIGN REVIEW REQUIRED? YES NO APPROVED BY _____

SPECIAL PERMIT REQUIRED? YES NO P# _____

VARIANCE REQUIRED? YES NO P# _____

LOCATED IN PUD? YES NO WHICH PUD? _____

SIGN VALUATION

A. TYPE OF SIGN F.O.P letters

B. $ _____ PER SQ. FT. X _____ SQ. FT. = $ _____

APPROVED BY _____ DATE 2-28-01

DENIED BY _____ DATE _____

FINAL INSPECTIONS

BUILDING INSPECTOR closed DATE 2-14-06

ELECTRICAL INSPECTOR _____ DATE _____

SIGN INSPECTOR _____ DATE _____

FEES: [redacted] RECEIVED

SIGN APPLICATION FEE 2.00

SIGN PERMIT FEE 102309

ELECTRICAL SIGN FEE _____

CITY BUSINESS LICENSE _____

OTHER _____

NEIGHBORHOOD PLANNING AND DEVELOPMENT SERVICES

TOTAL FEES $

THIS PERMIT SHALL EXPIRE BY LIMITATION IF WORK AUTHORIZED IS NOT COMMENCED WITHIN 180 DAYS.

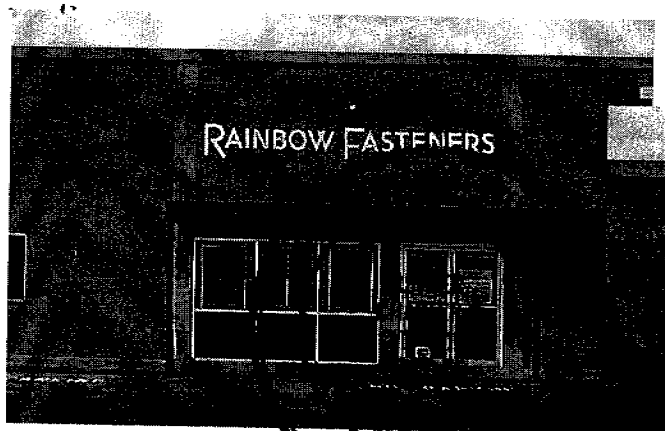

Existing Signage to be Rem

SIGN SECTION

All electrical work m
standards, N.E.C. Se
Div. 2 of Sacrament

EQUIPMENT MUST

ALL SIGN INSTALLATIO

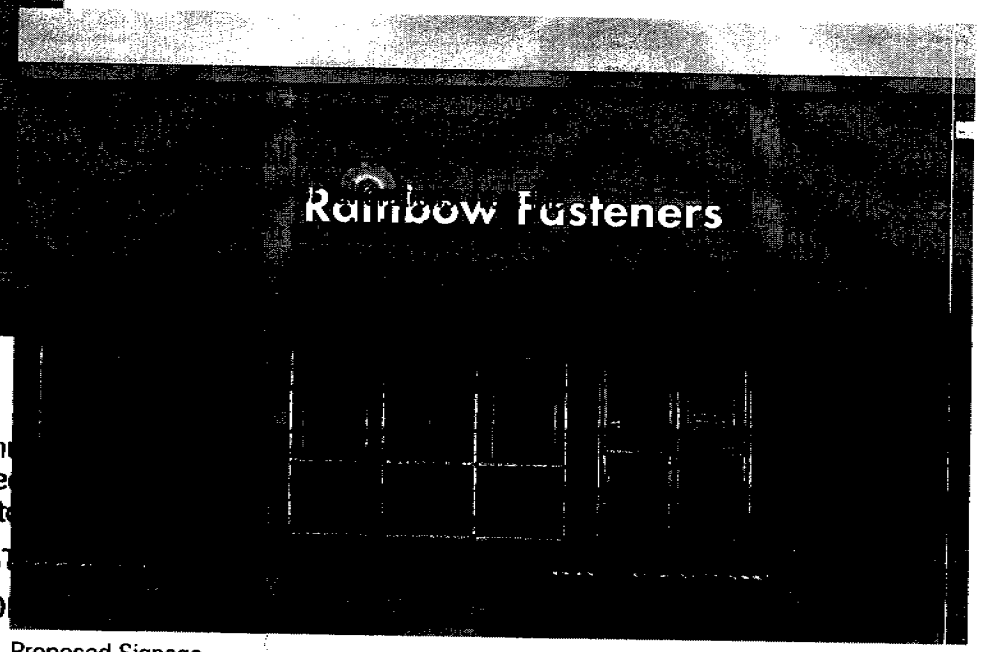

Proposed Signage

Rainbow
15" x 30" x 1" Thick Black ®Celtec with ®Edge Print Laminated Graphics.

16' - 0"

16"

Rainbow Fasteners Inc.

Letters
1" Thick Black ®Celtec with ®3M HP White Vinyl Film Applied First Surface.

1 Elevation
Scale 3/8" = 1' - 0"

FILE COPY

Client

Rainbow Fasteners
300 North 12th Street
Sacramento, CA

Client Approval

Environmental Graphic Design, Planning and Fabrication

PacificNeon*Company*

1576 Silica Avenue
Sacramento, California 95815
Telephone 916. 927.0527
Facsimile 916. 927.2414
E-Mail pacificneon@yahoo.com

ALL RIGHTS RESERVED. COPYRIGHT 2001
ILLUSTRATION(S) DEPICT CONCEPTS ONLY. ACTUAL COLORS AND MATERIALS MAY VARY FROM THOSE SHOWN.

Account Executive

Franz Deutsch

Project Number

01-6134

Date	Document
29 Jan 01	Preliminary
15 Feb 01	Revised

Project Description

Building Signage
Fabricate and Install One (1) Set of FCO Letters and Logo. Flush Mount to Fascia.

Drawing

1

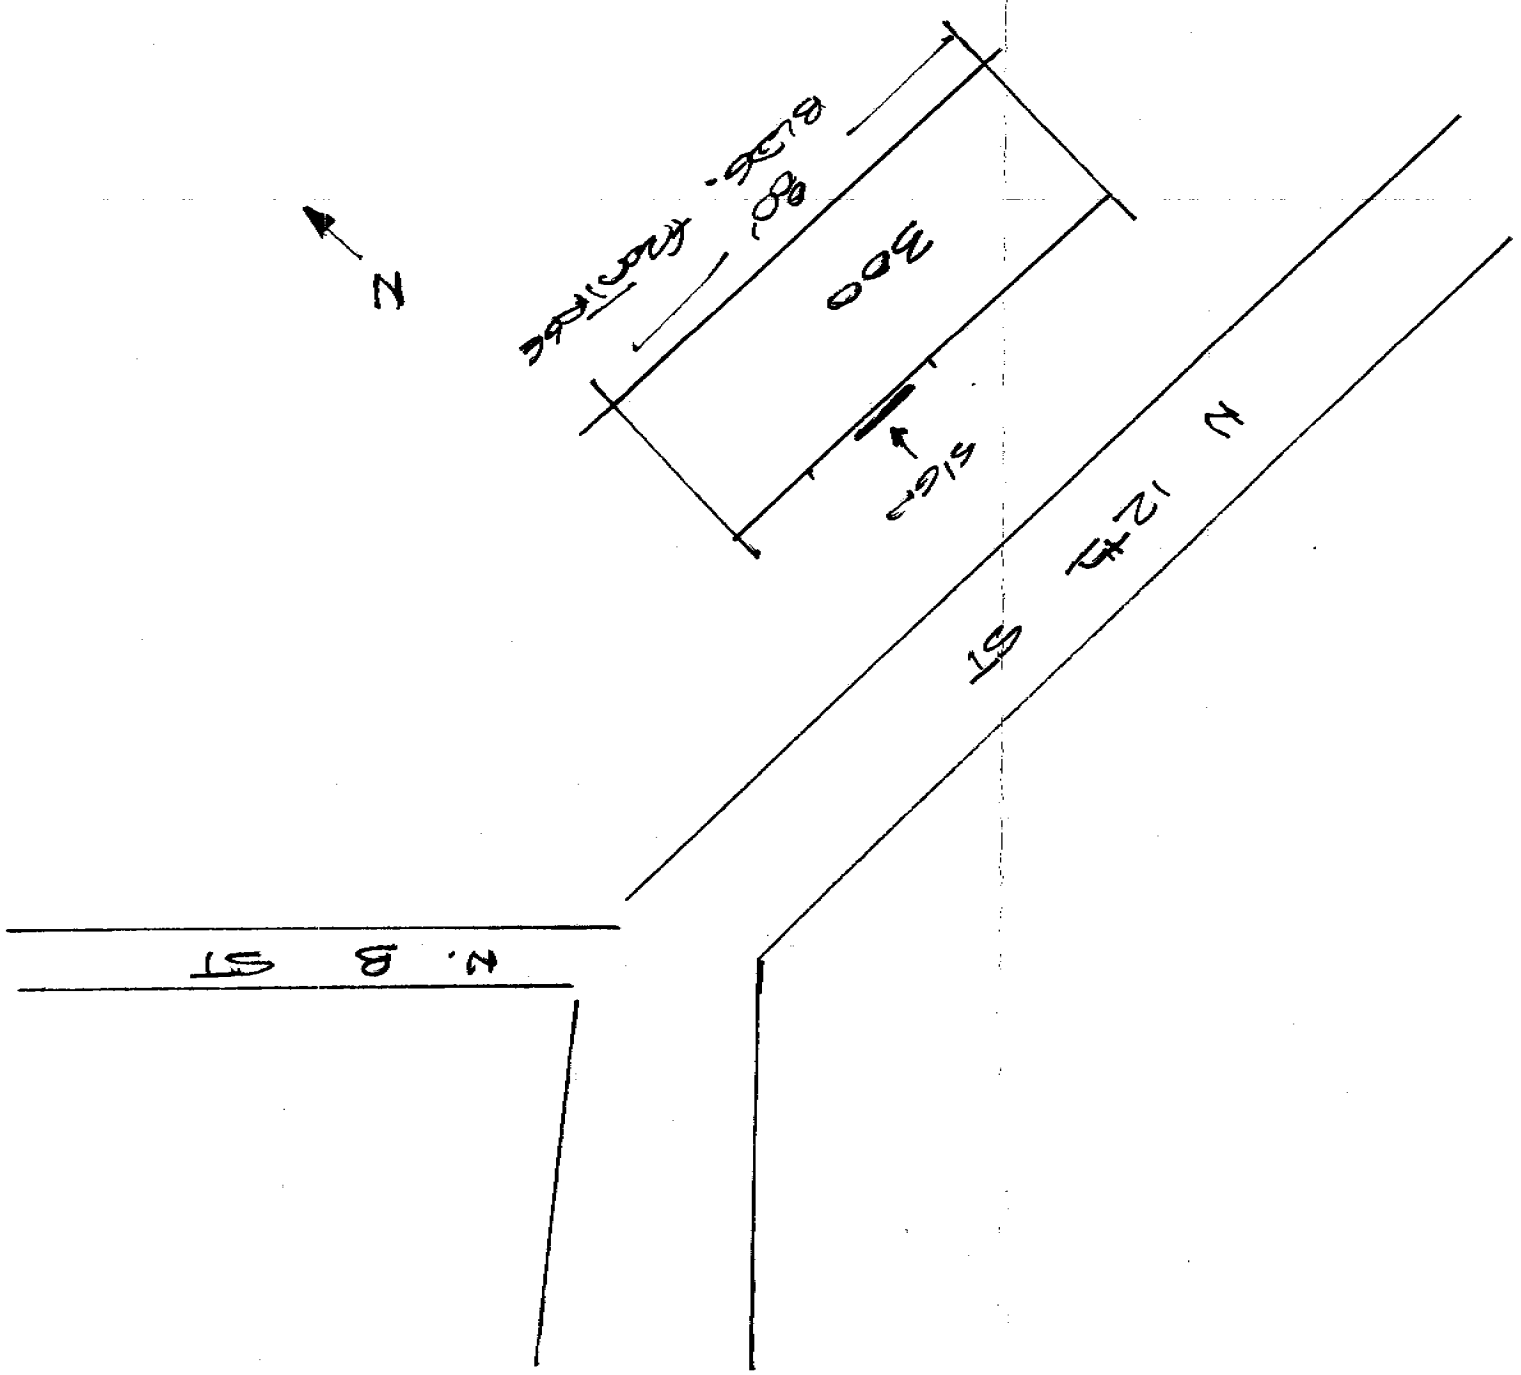
N
300
N 12th ST
N. B ST

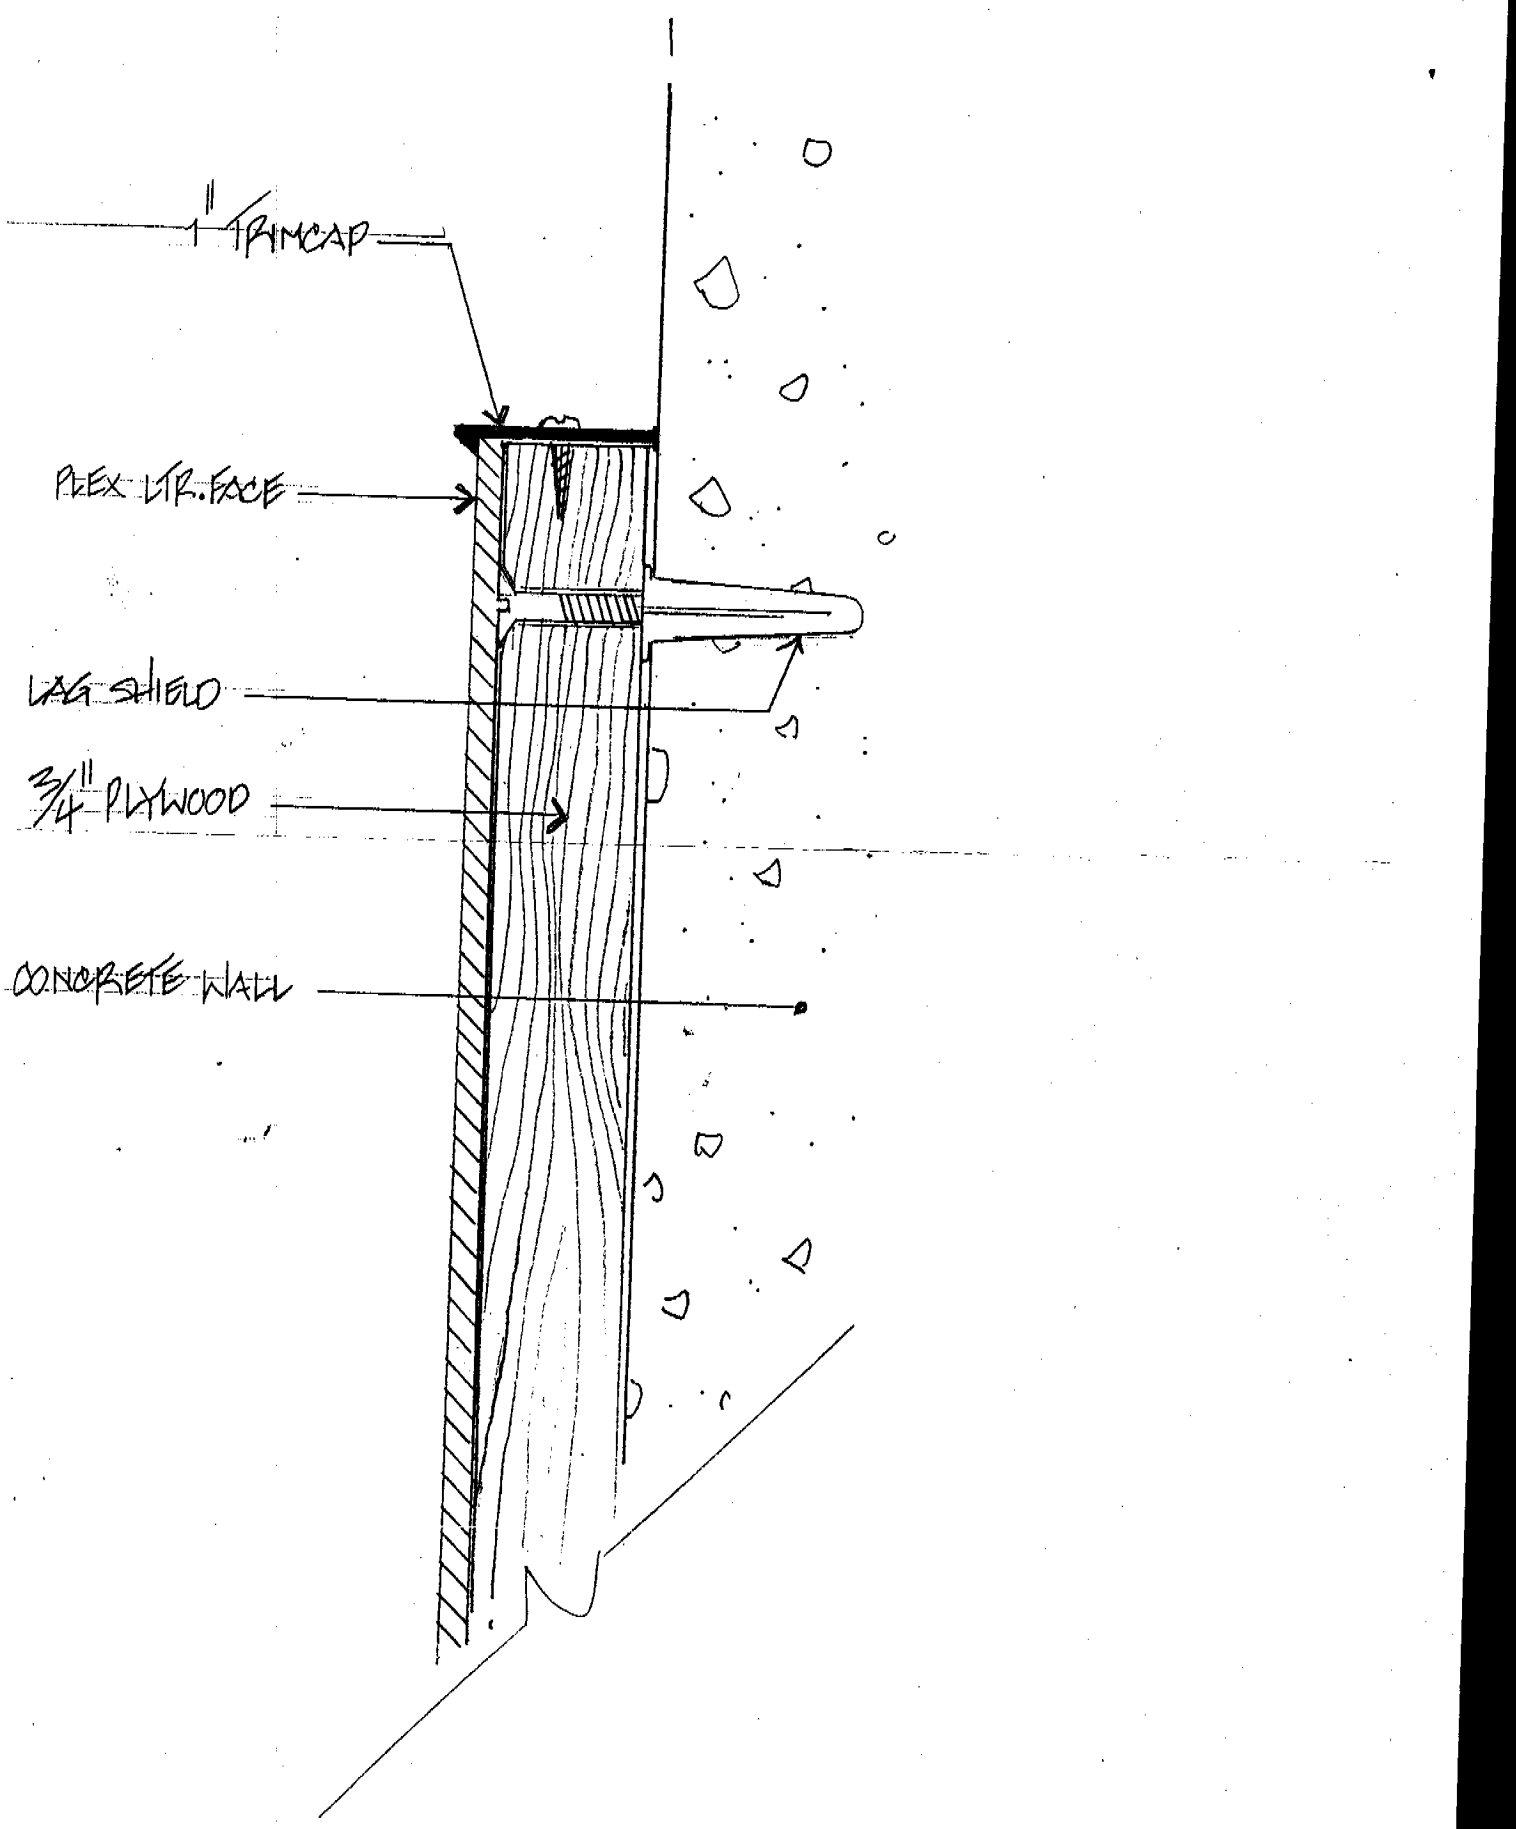

TRIMCAP LETTER DETAIL