OFFICE COPY

THIS IS A 2 PART FORM
WRITE ON A FIRM SURFACE

USE BLACK INK BALL POINT PEN — PRESS FIRMLY

SIGN PERMIT APPLICATION

SITE ADDRESS: 545 K St - #1077 | SUITE | INSP. AREA: 1

ASSESSOR PARCEL NO.: 006-0091-032 | **PERMIT NO.** 04153?3

NAME OF APPLICANT	ADDRESS	ZIP CODE	PHONE NO.
LICENSED CONTRACTOR: Pro-Ad Sign Co.	5961 W. Oaks Blvd Rocklin CA	95765	916.435.1055
BUSINESS OWNER: Scott Johnson	2401 3rd Ave #200 Seattle, WA	98111	206-239-6891

CONSTRUCTION LENDING AGENCY

I hereby affirm under penalty of perjury that there is a construction lending agency for the performance of the work for which this permit is issued (Sec. 3097, Civ.C).

Lenders Name _____

Lenders Address _____

LICENSED CONTRACTORS DECLARATION

I hereby affirm under penalty of perjury that I am licensed under provisions of Chapter 9 (commencing with Section 7000) of Division 3 of the Business and Professions Code and my license is in full force and effect.

License Class C-45 Lic. Number 704587

Date 9/16/04 Contractor Jarrel Ruiz (Signature)

OWNER - BUILDER DECLARATION

I hereby affirm under penalty of perjury that I am exempt from the Contractors License Law for the following reason (Sec. 7031.5, Business and Professions Code: Any city or county which requires a permit to construct, alter, improve, demolish, or repair any structure, prior to its issuance, also requires the applicant for such permit to file a signed statement that he or she is licensed pursuant to the provisions of the Contractors License Law (Chapter 9 (commencing with Section 7000) of Division 8 of the Business and Professions Code) or that he or she is exempt therefrom and the basis for the alleged exemption. Any violation of Section 7031.5 by any applicant for a permit subjects the applicant to a civil penalty of not more than five hundred dollars ($500.00):

☐ I, as owner of the property, or my employees with wages as their sole compensation, will do the work, and the structure is not intended or offered for sale (Sec. 7044, Business and Professions Code: The Contractors License Law does not apply to an owner of property who builds or improves thereon, and who does such work himself or herself or through his or her own employees, provided that such improvements are not intended or offered for sale. If, however, the building or improvement is sold within one year of completion, the owner-builder will have the burden of proving that he or she did not build or improve for the purpose of sale.)

☐ I, as owner of the property, am exclusively contracting with licensed contractors to construct the project (Sec. 7044, Business and Professions Code: The Contractors License Law does not apply to an owner of property who builds or improves thereon, and who contracts for such projects with a contractor(s) licensed pursuant to the Contractors License Law).

☐ I am exempt under Sec. _____ B & P C for this reason _____

Date _____ Owner _____ (Signature)

In issuing this building permit, the applicant represents, and the City relies on the representation of the applicant, that the applicant verified all measurements and locations shown on the application or accompanying drawings and that the improvement to be constructed does not violate any law or private agreement relating to permissible or prohibited locations for such improvements. This building permit does not authorize any illegal location of any improvement or the violation of any private agreement relating to location of improvements.

I certify that I have read this application and state that all information is correct. I agree to comply with all city and county ordinances and state laws relating to building construction and hereby authorize representative of this city to enter upon the abovementioned property for inspection purposes.

9/16/04 Jarrel Ruiz
Date — Signature of Applicant or Agent

SIGN INFORMATION

☒ ATTACHED	☐ INTERIOR / ELECT.	☒ SINGLE FACED
☒ ILLUMINATED	☐ NON-ILLUMINATED	☐ BILLBOARD / SUBDIVISION
☐ INDIVIDUAL LETTERS	☐ PAINTED ON BUILDING	☐ LOGO
☒ METAL	☐ POLE	☐ DOUBLE FACED
☑ PLASTIC	☐ MONUMENT	☐ VINYL/GATOR FOAM
☐ WOODEN	☐ PROJECTING	☐ RE-FACE

SIGN COPY: Ben Bridge Jewelers since 1912

504 096

(A) HEIGHT 2'3" (B) LENGTH 7'6 5/16"

(A X B) SIGN AREA ~~19.58~~ 16.87

POLE SIZE N/A FOOTING SIZE N/A

STREET FRONTAGE (FT) N/A

OCCUPANCY FRONTAGE (FT) ~~N/A~~ 38'3"

CITY OF SACRAMENTO
BUILDING INSPECTION DIVISION — **PERMIT SERVICES** 264-7619

WORKER'S COMPENSATION DECLARATION

I hereby affirm under penalty of perjury one of the following declarations:

☐ I have and will maintain a certificate of consent to self-insure for workers' compensation as provided for by Section 3700 of the Labor Code, for the performance of work for which the permit is issued.

☒ I have and will maintain workers' compensation insurance, as required by Section 3700 of the Labor Code, for the performance of the work for which this permit is issued. My workers' compensation insurance carrier and policy number are:

PAID
CITY OF SACRAMENTO
OCT 21 2004
NORTH PERMIT CENTER

Carrier State Fund

Policy Number 1768962-03

☐ (This section need not be completed if the permit is for one hundred dollars ($100) or less) I certify that in the performance of the work for which this permit is issued, I shall not employ any person in any manner so as to become subject to the workers' compensation laws of California and agree that if I should become subject to the workers' compensation provisions of Section 3700 of the Labor Code, I shall forthwith comply with those provisions.

Date: 9/16/04 Applicant: Jarrel Ruiz (Signature)

WARNING: FAILURE TO SECURE WORKERS' COMPENSATION COVERAGE IS UNLAWFUL AND SHALL SUBJECT AN EMPLOYER TO CRIMINAL PENALTIES AND CIVIL FINES UP TO ONE HUNDRED THOUSAND DOLLARS ($100,000) IN ADDITION TO THE COST OF COMPENSATION, DAMAGES AS PROVIDED FOR IN SECTION 3706 OF THE LABOR CODE, INTEREST AND ATTORNEY'S FEES.

OFFICE USE ONLY

ENGINEERING REQUIRED? YES NO APPROVED BY _____

DESIGN REVIEW REQUIRED? YES NO APPROVED BY _____

SPECIAL PERMIT REQUIRED? YES NO P# _____

VARIANCE REQUIRED? YES NO P# _____

LOCATED IN PUD? YES NO WHICH PUD? _____

SIGN VALUATION

A. TYPE OF SIGN Cabinet

B. $ _____ PER SQ. FT. X _____ SQ. FT. = $ _____

APPROVED BY _____ DATE 10/21/04

DENIED BY _____ DATE _____

FINAL INSPECTIONS

BUILDING INSPECTOR _____ DATE 10-28-04

ELECTRICAL INSPECTOR _____ DATE 10-28-04

SIGN INSPECTOR _____ DATE _____

FEES:	RECEIVED DATE	RECEIVED AMOUNT
SIGN APPLICATION FEE		
SIGN PERMIT FEE		
ELECTRICAL SIGN FEE		
CITY BUSINESS LICENSE		
OTHER		

TOTAL FEES $ 192.62

THIS PERMIT SHALL EXPIRE BY LIMITATION IF WORK AUTHORIZED IS NOT COMMENCED WITHIN 180 DAYS.

OFFICE COPY

THIS IS A 2 PART FORM
WRITE ON A FIRM SURFACE

USE BLACK INK BALL POINT PEN — PRESS FIRMLY

SIGN PERMIT APPLICATION

SITE ADDRESS: 545 K St SUITE: 1077 INSP. AREA: 1

ASSESSOR PARCEL NO.: 006-0091-032 PERMIT NO.: 0415701

NAME OF APPLICANT	ADDRESS	ZIP CODE	PHONE NO.
LICENSED CONTRACTOR: Pro-Ad Sign CO.	5961 W. OAKS BLVD Rocklin, Ca 95765		916-435-1055
BUSINESS OWNER: Scott Johnson	2901 3rd Ave #200 Seattle WA	98111	(206) 239-6841

CONSTRUCTION LENDING AGENCY

I hereby affirm under penalty of perjury that there is a construction lending agency for the performance of the work for which this permit is issued (Sec. 3097, Civ.C).

Lenders Name _____

Lenders Address _____

LICENSED CONTRACTORS DECLARATION

I hereby affirm under penalty of perjury that I am licensed under provisions of Chapter 9 (commencing with Section 7000) of Division 3 of the Business and Professions Code and my license is in full force and effect.

License Class C-45 Lic. Number 704587

Date 9/16/04 Contractor _____ (Signature)

OWNER - BUILDER DECLARATION

I hereby affirm under penalty of perjury that I am exempt from the Contractors License Law for the following reason (Sec. 7031.5, Business and Professions Code: Any city or county which requires a permit to construct, alter, improve, demolish, or repair any structure, prior to its issuance, also requires the applicant for such permit to file a signed statement that he or she is licensed pursuant to the provisions of the Contractors License Law (Chapter 9 (commencing with Section 7000) of Division 8 of the Business and Professions Code) or that he or she is exempt therefrom and the basis for the alleged exemption. Any violation of Section 7031.5 by any applicant for a permit subjects the applicant to a civil penalty of not more than five hundred dollars ($500.00):

☐ I, as owner of the property, or my employees with wages as their sole compensation, will do the work, and the structure is not intended or offered for sale (Sec. 7044, Business and Professions Code: The Contractors License Law does not apply to an owner of property who builds or improves thereon, and who does such work himself or herself or through his or her own employees, provided that such improvements are not intended or offered for sale. If, however, the building or improvement is sold within one year of completion, the owner-builder will have the burden of proving that he or she did not build or improve for the purpose of sale.)

☐ I, as owner of the property, am exclusively contracting with licensed contractors to construct the project (Sec. 7044, Business and Professions Code: The Contractors License Law does not apply to an owner of property who builds or improves thereon, and who contracts for such projects with a contractor(s) licensed pursuant to the Contractors License Law).

☐ I am exempt under Sec. _____ B & P C for this reason _____

Date _____ Owner _____ (Signature)

In issuing this building permit, the applicant represents, and the City relies on the representation of the applicant, that the applicant verified all measurements and locations shown on the application or accompanying drawings and that the improvement to be constructed does not violate any law or private agreement relating to permissible or prohibited locations for such improvements. This building permit does not authorize any illegal location of any improvement or the violation of any private agreement relating to location of improvements.

I certify that I have read this application and state that all information is correct. I agree to comply with all city and county ordinances and state laws relating to building construction and hereby authorize representative of this city to enter upon the abovementioned property for inspection purposes.

9/16/04 Date _____ Signature of Applicant or Agent

SIGN INFORMATION

☒ ATTACHED	☐ INTERIOR / ELECT.	☒ SINGLE FACED
☒ ILLUMINATED	☐ NON-ILLUMINATED	☐ BILLBOARD / SUBDIVISION
☐ INDIVIDUAL LETTERS	☐ PAINTED ON BUILDING	☐ LOGO
☒ METAL	☐ POLE	☐ DOUBLE FACED
☐ PLASTIC	☐ MONUMENT	☐ VINYL/GATOR FOAM
☐ WOODEN	☐ PROJECTING	☐ RE-FACE

(A) HEIGHT 2'3" (B) LENGTH 5'-2¼"

(A X B) SIGN AREA ~~13.50~~ 11.6

POLE SIZE N/A FOOTING SIZE N/A

STREET FRONTAGE (FT) N/A

OCCUPANCY FRONTAGE (FT) ~~38'3"~~

SIGN COPY (B) Ben Bridge
Jeweler Since 1912

S0 40097

CITY OF SACRAMENTO
BUILDING INSPECTION DIVISION PERMIT SERVICES 264-7619

WORKER'S COMPENSATION DECLARATION

I hereby affirm under penalty of perjury one of the following declarations:

☐ I have and will maintain a certificate of consent to self-insure for workers' compensation as provided for by Section 3700 of the Labor Code, for the performance of work for which the permit is issued.

☒ I have and will maintain workers' compensation insurance, as required by Section 3700 of the Labor Code, for the performance of the work for which this permit is issued. My workers' compensation insurance carrier and policy number are:

Carrier State Fund PAID SACRAMENTO OCT 21 2004

Policy Number 1768[illegible]2-03

NORTH PERMIT

☐ (This section need not be completed if the permit is for one hundred dollars ($100) or less) I certify that in the performance of the work for which this permit is issued, I shall not employ any person in any manner so as to become subject to the workers' compensation laws of California and agree that if I should become subject to the workers' compensation provisions of Section 3700 of the Labor Code, I shall forthwith comply with those provisions.

Date: 9/16/04 Applicant: _____ (Signature)

WARNING: FAILURE TO SECURE WORKERS' COMPENSATION COVERAGE IS UNLAWFUL AND SHALL SUBJECT AN EMPLOYER TO CRIMINAL PENALTIES AND CIVIL FINES UP TO ONE HUNDRED THOUSAND DOLLARS ($100,000) IN ADDITION TO THE COST OF COMPENSATION, DAMAGES AS PROVIDED FOR IN SECTION 3706 OF THE LABOR CODE, INTEREST AND ATTORNEY'S FEES.

OFFICE USE ONLY

ENGINEERING REQUIRED? YES NO APPROVED BY _____

DESIGN REVIEW REQUIRED? YES NO APPROVED BY _____

SPECIAL PERMIT REQUIRED? YES NO P# _____

VARIANCE REQUIRED? YES NO P# _____

LOCATED IN PUD? YES NO WHICH PUD? _____

SIGN VALUATION

A. TYPE OF SIGN Cabinet

B. $ _____ PER SQ. FT. X _____ SQ. FT. = $ _____

APPROVED BY MJ DATE 10/21/04

DENIED BY _____ DATE _____

FINAL INSPECTIONS

BUILDING INSPECTOR Initially DATE 10-28-04

ELECTRICAL INSPECTOR Initially DATE 10-28-04

SIGN INSPECTOR _____ DATE _____

FEES:	RECEIVED DATE	RECEIVED AMOUNT
SIGN APPLICATION FEE		
SIGN PERMIT FEE		
ELECTRICAL SIGN FEE		
CITY BUSINESS LICENSE		
OTHER		
TOTAL FEES $ 91.68		

THIS PERMIT SHALL EXPIRE BY LIMITATION IF WORK AUTHORIZED IS NOT COMMENCED WITHIN 180 DAYS.

FAX 916 442 3117

WESTFIELD DOWNTOWN

003/003

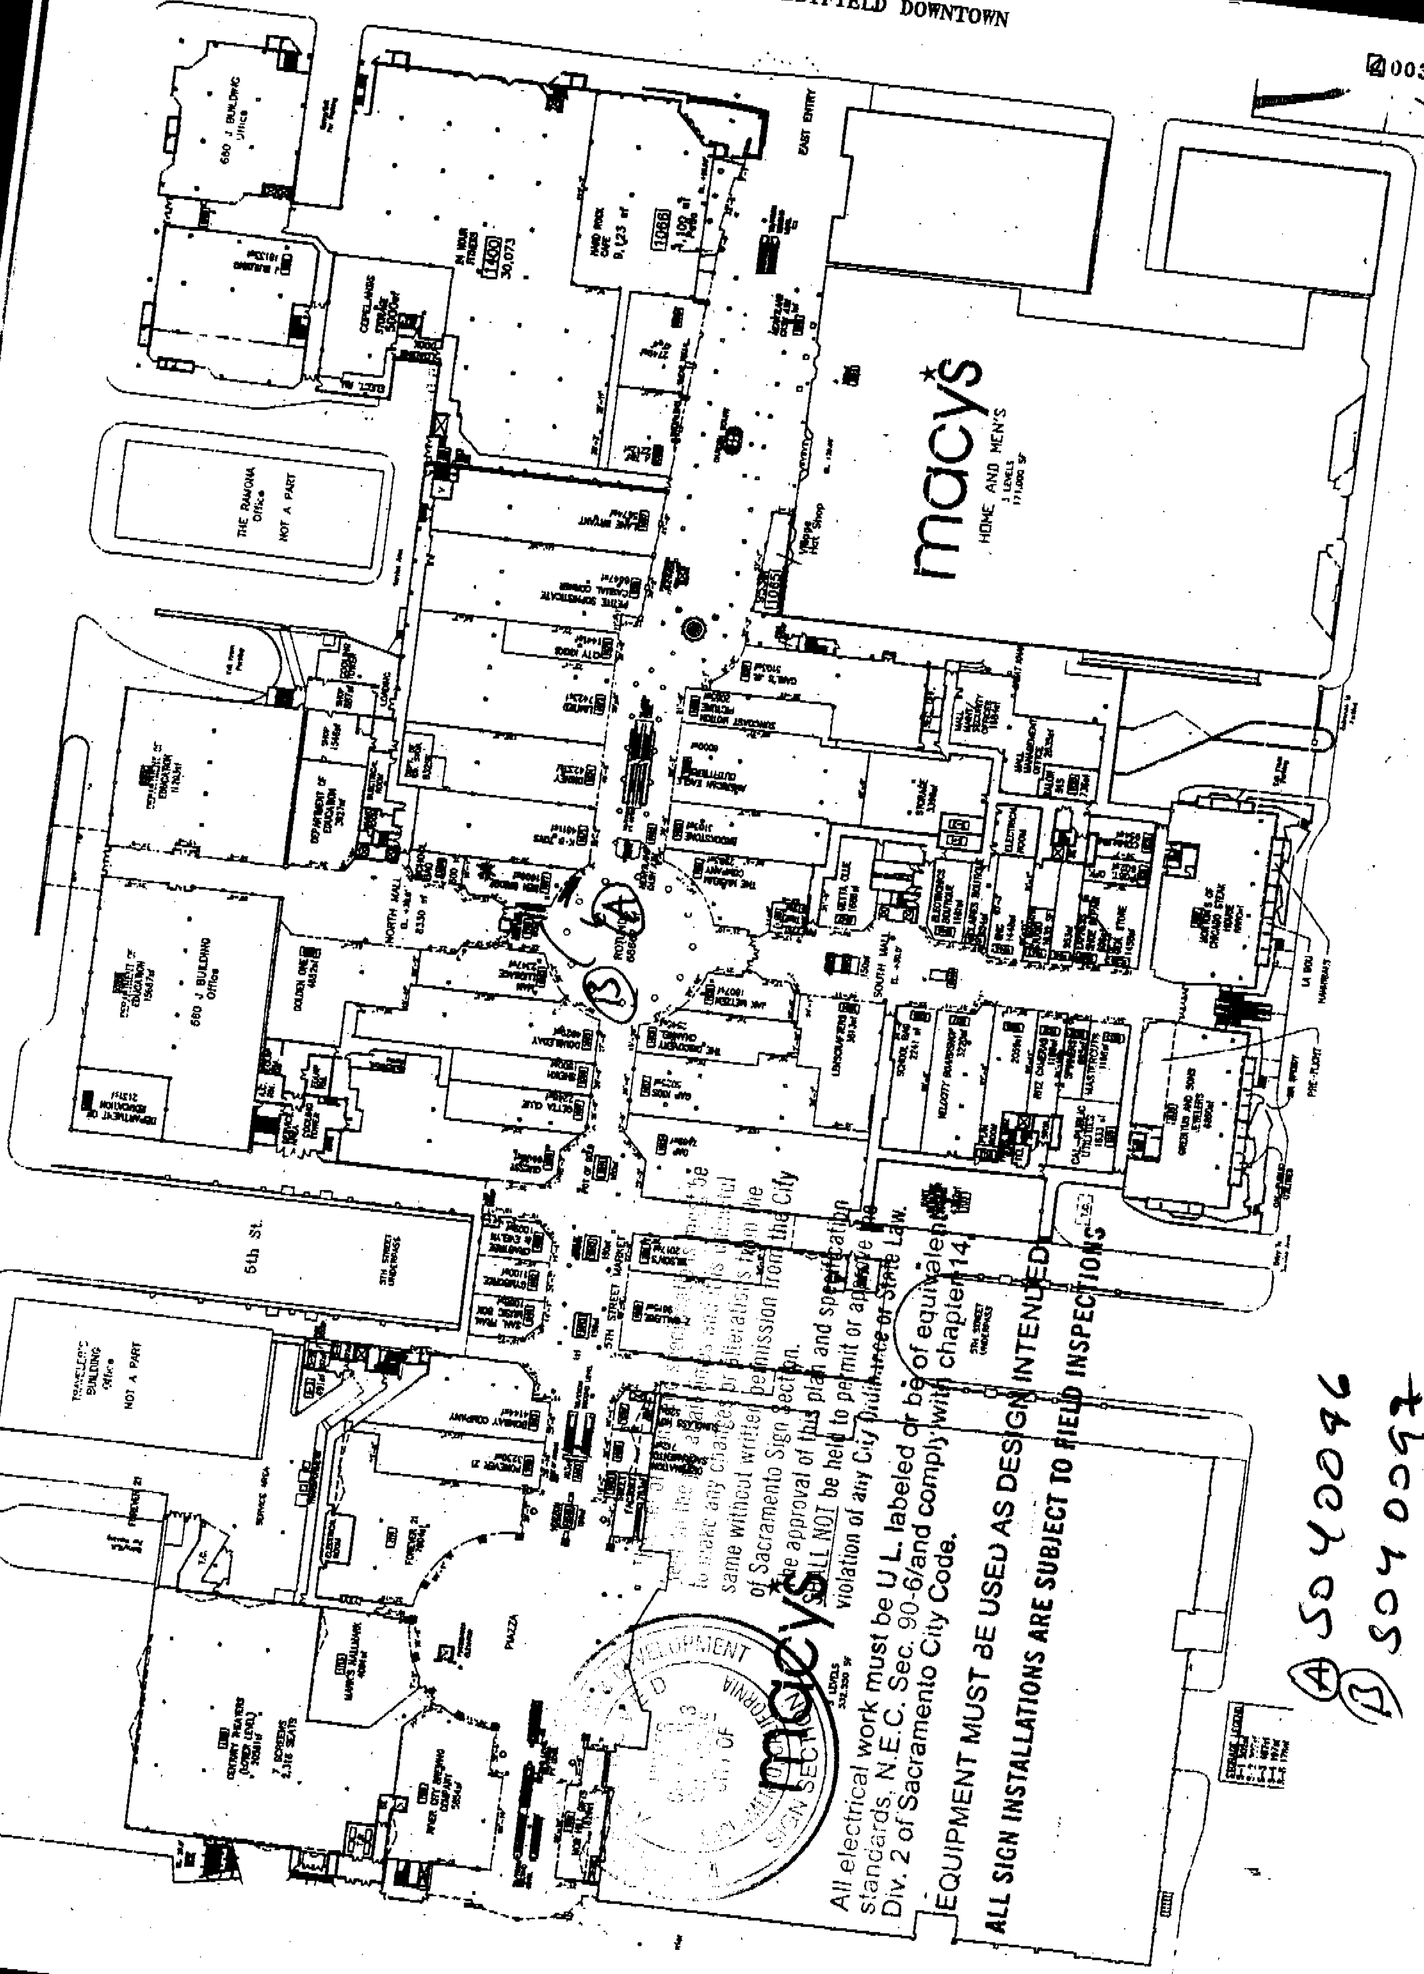

CITY COPY

to make any changes or alterations from the same without written permission from the City of Sacramento Sign Section.

The approval of this plan and specification SHALL NOT be held to permit or approve the violation of any City Ordinance or State Law.

All electrical work must be U.L. labeled or be of equivalent standards. N.E.C. Sec. 90-6/and comply with chapter 14, Div. 2 of Sacramento City Code.

EQUIPMENT MUST BE USED AS DESIGNED/INTENDED

ALL SIGN INSTALLATIONS ARE SUBJECT TO FIELD INSPECTIONS

Ⓐ S040096
Ⓑ S040097

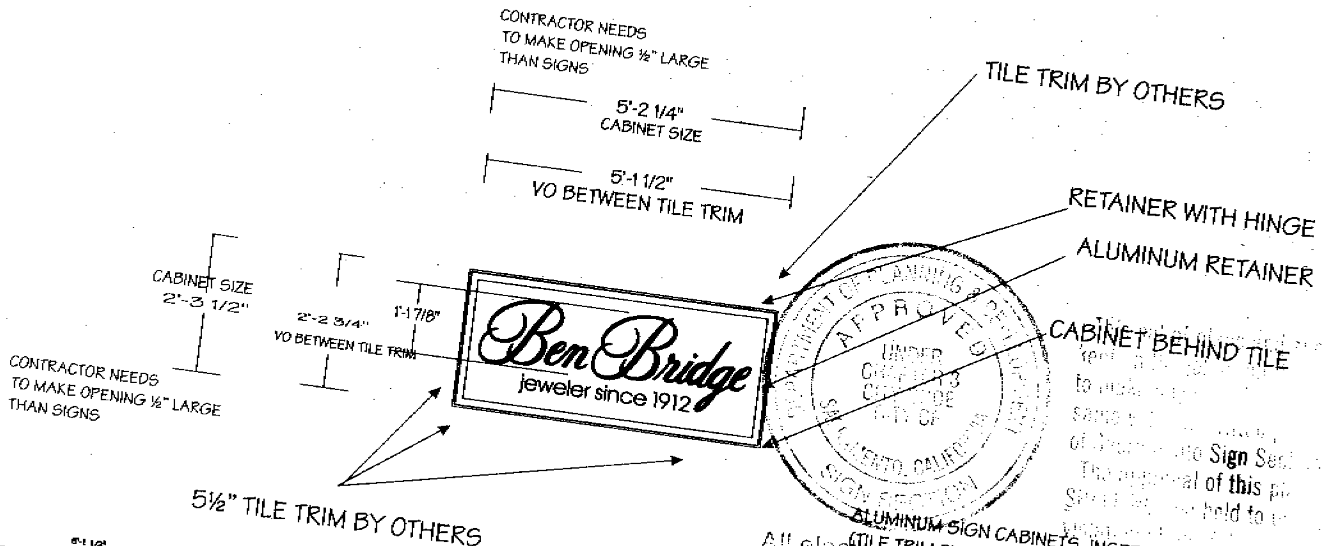

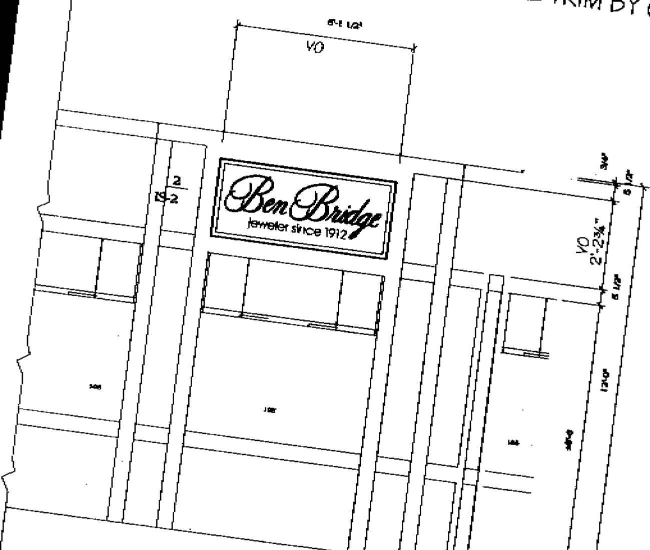

ALUMINUM SIGN CABINETS INSET INTO WALL
(TILE TRIM BY OTHERS) ALL AROUND SIGN FACE AFTER CABINET
IS INSTALLED IN WALL MAXIMUM OF 3/8" OVERLAP OF TILE ON RETAINER)
FACES TO HINGE WITH SIGN COMP. HINGE FRAME ON TOP OF FACE RETAINER
SEE DETAIL

CLEAR FINISH ALUMINUM RETAINER VISIBLE ON FACE

PAINT INSIDE OF CABINET SATIN WHITE FLUORESCENT LAMPS
FACES FRAME TO FASTEN AT BOTTOM WITH FASTENERS

FACE B/G TO ILLUMINATE ¼" VERIA PLEX EVO (3 FORM) WHITE WITH
DIFFUSER ON 2ND SURFACE. FASTEN IN RETAINERS
FACE TO HINGE OUT WITH GAS PROPS TO SUPPORT FACE WHILE OPEN

COPY IS ½" THICK BLACK PLEX FLAME POLISH EDGES
FASTEN LETTER TO FACE

Westfield
Sign Drawing Review

- ☐ Approved
- ☒ Approved as Noted
- ☐ Resubmit

These drawings have been reviewed for general design intent only. All actual field conditions are required to be verified by the Tenant's Architect and/or Contractor. Tenant is responsible for complying with all government regulations. All items in sign approval letter must be complied with.

Signed ______ 10/11/04
Date

Plt File: JUDY/BB/SACRA 9/9/04
FINAL PRODUCTION
JOB # 11468

A

Dwinell's
VISUAL SYSTEMS

1112 East Nob Hill Blvd.
Yakima, Wa. 98901
National: 1-800-932-8832
Local: (509) 248-3772
Fax: (509) 457-8026
Website: www.dwinells.com

Job Name: BEN BRIDGE
Job Location: SACRAMENTO
Salesperson: COLLEEN MURPHY
Designer: JLE
Design #/Date: SACRAMENTO A 2 6/29/04
Revision #/Date: .R-2 9/20/04
Sheet #
Drawing Scale: ½" = 1'
Electrical Req.

ELECTRICAL SERVICE AND WIRING: Purchaser shall furnish and install electrical service feed wiring and switches of adequate capacity so as to fully comply with all legal requirements, and shall bring service to or within immediately adjacent to and connecting with display, and shall pay all charges for electrical current and electrical service required for the operation of display.

Volts: 120
Amps: 2.9
Circuits: 1

Approvals

This original design(s) is the exclusive property of Dwinell's Visual Systems & is protected by federal copyright laws. Any reproduction, or construction of a sign similar to the one embodied herein, is expressly forbidden. Should such construction occur, Dwinell's Visual Systems is due a minimum of $500 as compensation for the time & effort in creating each individual design(s). Dwinell's Visual Systems reserves the right to substitute products of like kind & quality as it deems appropriate in the construction of said display(s). The proposed display(s) is contingent upon verification of all conditions, dimensions & is subject to local ordinances. Conditions may warrant installation errors.

Client Approval/Date
X /
Landlord Approval/Date
X /
Sales Approval/Date
X /

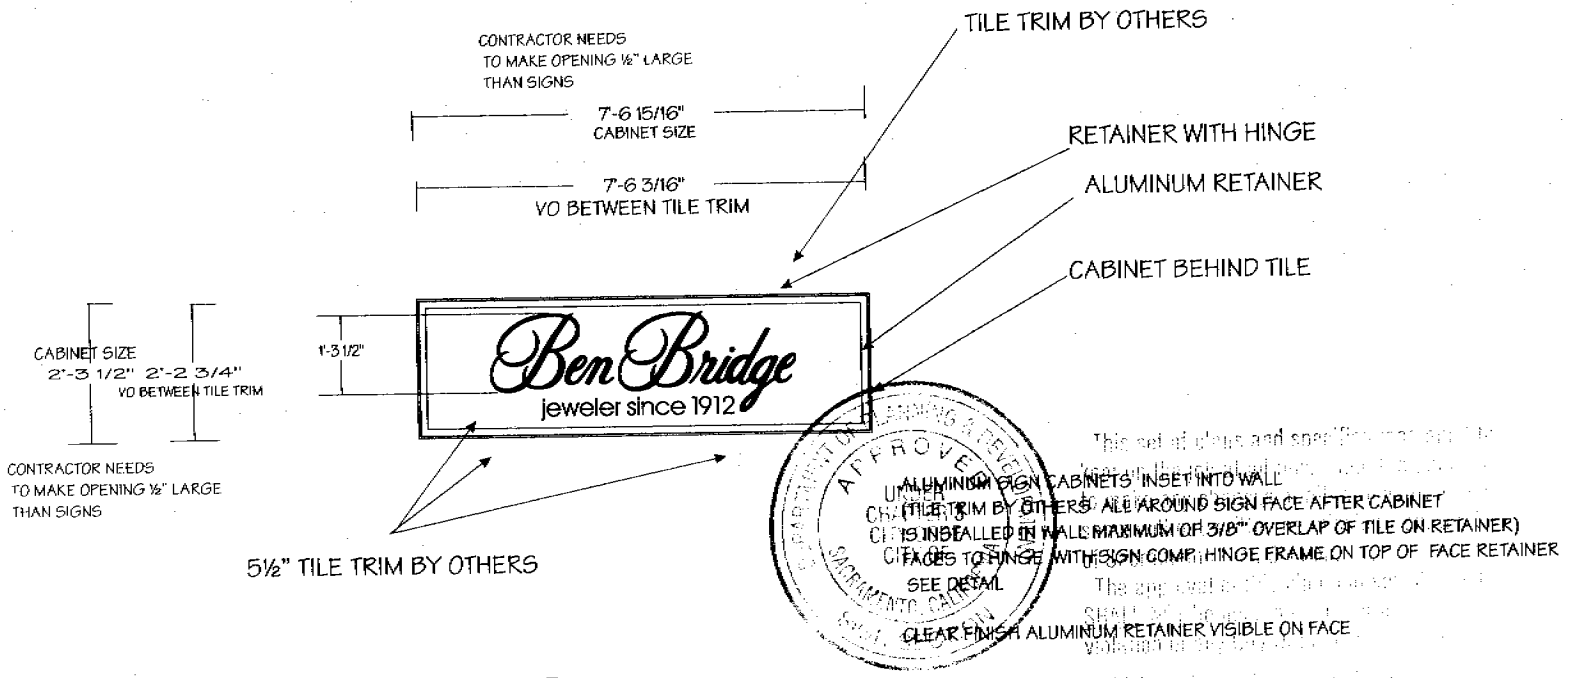

ALUMINUM SIGN CABINETS INSET INTO WALL
(TILE TRIM BY OTHERS ALL AROUND SIGN FACE AFTER CABINET
IS INSTALLED IN WALL MAXIMUM OF 3/8"" OVERLAP OF TILE ON RETAINER)
FACES TO HINGE WITH SIGN COMP. HINGE FRAME ON TOP OF FACE RETAINER
SEE DETAIL

CLEAR FINISH ALUMINUM RETAINER VISIBLE ON FACE

PAINT INSIDE OF CABINET SATIN WHITE FLUORESCENT LAMPS
FACES FRAME TO FASTEN AT BOTTOM WITH FASTENERS

FACE B/G TO ILLUMINATE ¼" VERIA PLEX EVO (3 FORM) WHITE WITH
DIFFUSER ON 2ND SURFACE. FASTEN IN RETAINERS
FACE TO HINGE OUT WITH GAS PROPS TO SUPPORT FACE WHILE OPEN

COPY IS ½" THICK BLACK PLEX FLAME POLISH EDGES
FASTEN LETTER TO FACE

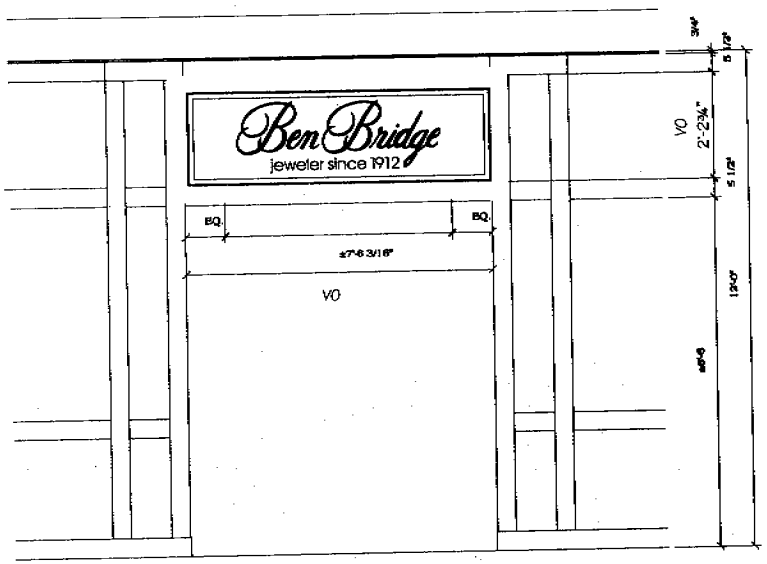

Westfield
Sign Drawing Review

- ☐ Approved
- ☒ Approved as Noted
- ☐ Resubmit

These drawings have been reviewed for general design intent only. All actual field conditions are required to be verified by the Tenant's Architect and/or Contractor. Tenant is responsible for complying with all government regulations. All items in sign approval letter must be complied with.

Signed 10/11/04 Date

JUDY/BB/SACRA 9/9/04
Plt File: FINAL PRODUCTION
JOB # 11468

B

Dwinell's
VISUAL SYSTEMS

1112 East Nob Hill Blvd.
Yakima, Wa. 98901
National: 1-800-932-8632
Local: (509) 248-3772
Fax: (509) 457-8026
Website: www.dwinells.com

Job Name
BEN BRIDGE
Job Location
SACRAMENTO
Salesperson
COLLEEN MURPHY
Designer
JLE
Design #/Date
SACRAMENTO II 21 6/29/04
Revision #/Date
R-2 9/20/04
Sheet #
Drawing Scale
½" = 1'
Electrical Req.

ELECTRICAL SERVICE AND WIRING:
Purchaser shall furnish and install electrical service listed wiring and switches of adequate capacity so as to fully comply with all legal requirements, and shall bring service to opening immediately adjacent to and connecting with display, and shall pay all charges for electrical current and electrical service required on use in the operation of display.

Volts	120
Amps	2.9
Circuits	1

Approvals

This original design(s) is the exclusive property of Dwinell's Visual Systems & is protected by federal copyright laws. Any reproduction, or construction of a sign similar to the one embodied herein, is expressly forbidden. Should such construction occur, Dwinell's Visual Systems is due a minimum of $500 as compensation for its time & effort in creating each individual design(s). Dwinell's Visual Systems reserves the right to substitute products of like kinds & quality as it deems appropriate in the construction of said display(s). The proposed display(s) is contingent upon verification of all conditions, dimensions & is subject to local ordinances. Conditions may warrant installation sales.

Client Approval/Date
X /
Landlord Approval/Date
X /
Sales Approval/Date
X /

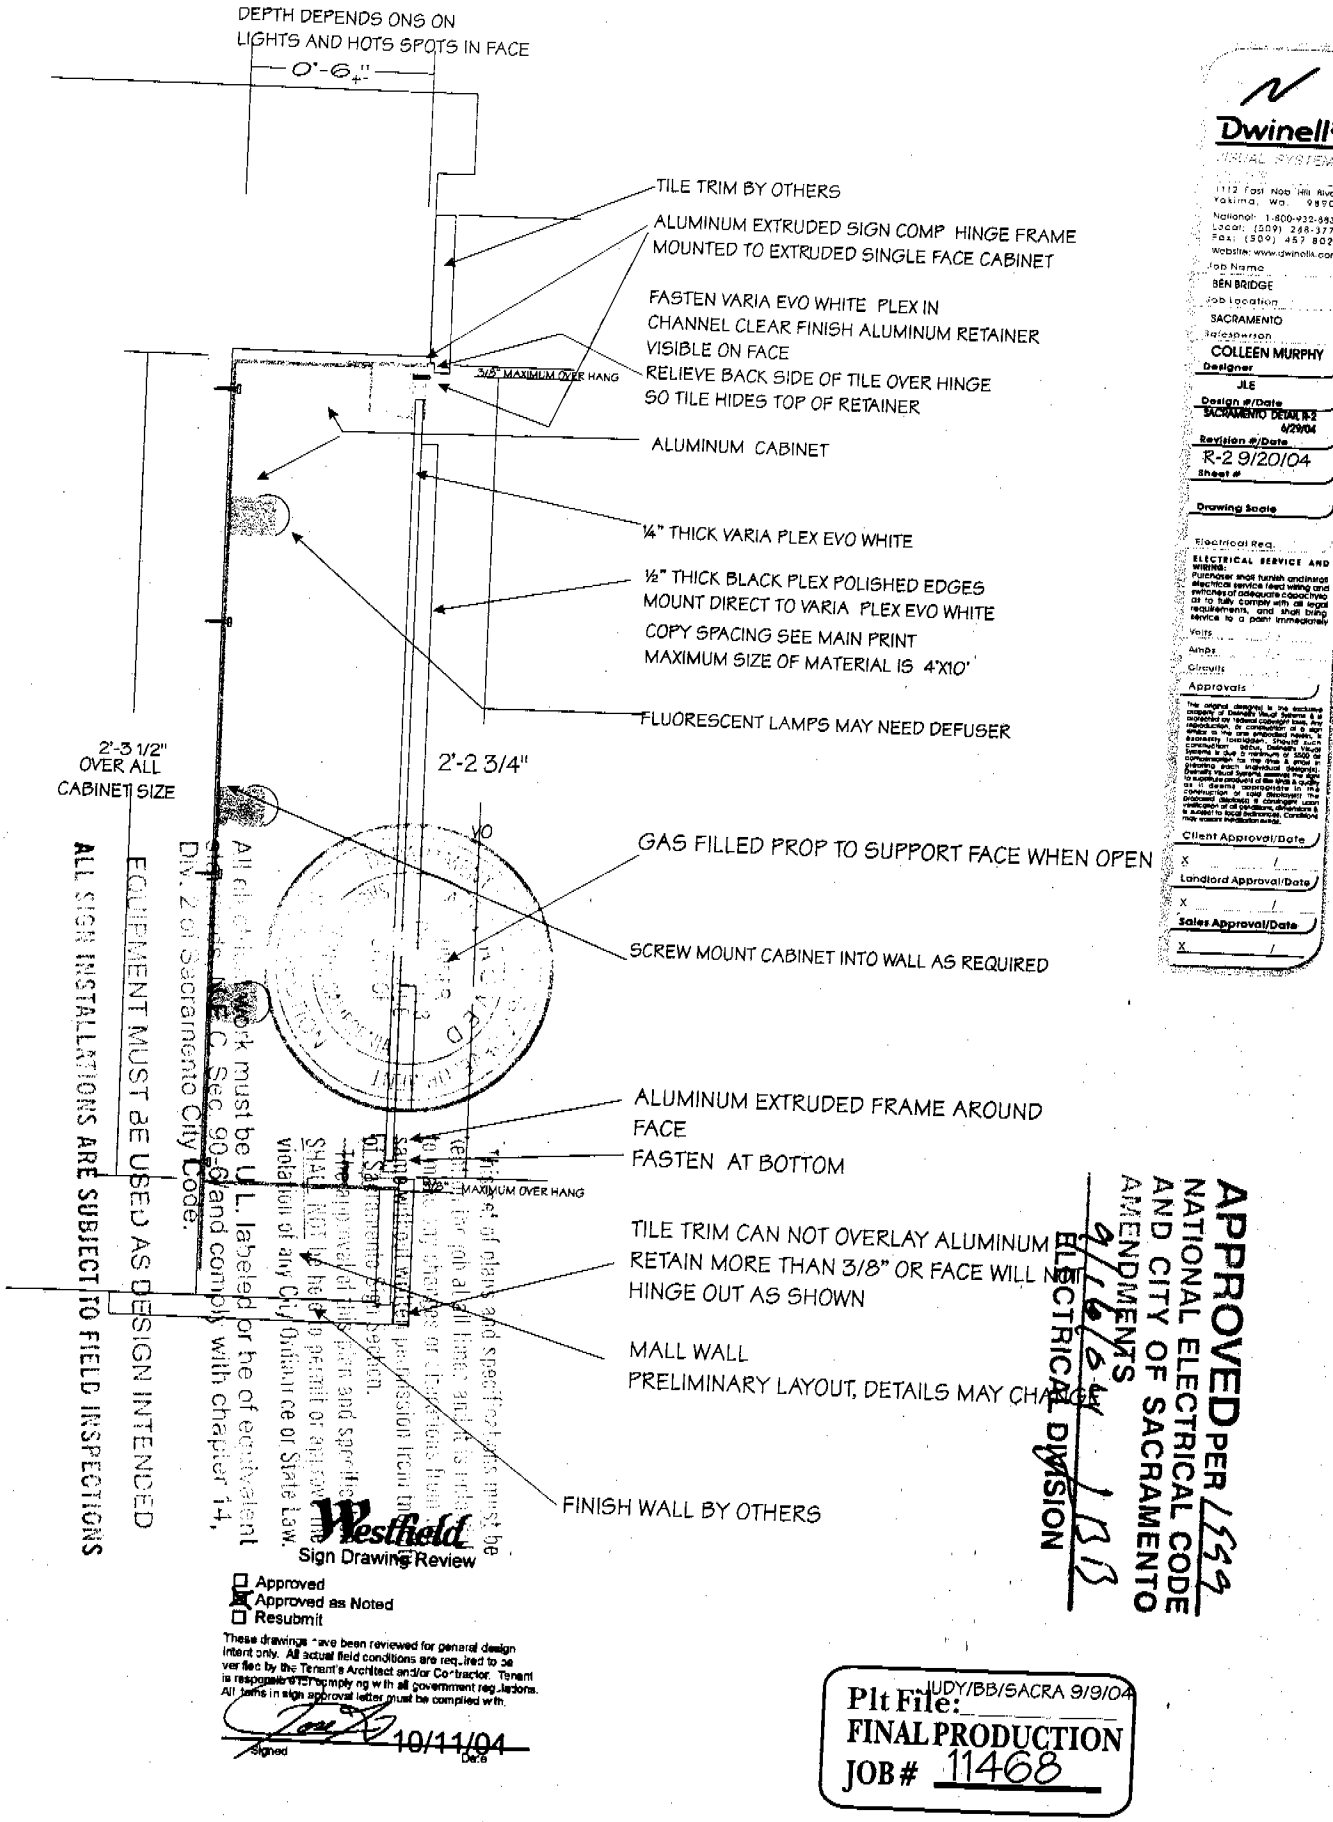
DEPTH DEPENDS ONS ON
LIGHTS AND HOTS SPOTS IN FACE
0'-6"±
TILE TRIM BY OTHERS
ALUMINUM EXTRUDED SIGN COMP HINGE FRAME
MOUNTED TO EXTRUDED SINGLE FACE CABINET
FASTEN VARIA EVO WHITE PLEX IN
CHANNEL CLEAR FINISH ALUMINUM RETAINER
VISIBLE ON FACE
RELIEVE BACK SIDE OF TILE OVER HINGE
SO TILE HIDES TOP OF RETAINER
3/8" MAXIMUM OVER HANG
ALUMINUM CABINET
¼" THICK VARIA PLEX EVO WHITE
½" THICK BLACK PLEX POLISHED EDGES
MOUNT DIRECT TO VARIA PLEX EVO WHITE
COPY SPACING SEE MAIN PRINT
MAXIMUM SIZE OF MATERIAL IS 4'X10'
FLUORESCENT LAMPS MAY NEED DEFUSER
2'-3 1/2"
OVER ALL
CABINET SIZE
2'-2 3/4"
GAS FILLED PROP TO SUPPORT FACE WHEN OPEN
SCREW MOUNT CABINET INTO WALL AS REQUIRED
ALUMINUM EXTRUDED FRAME AROUND
FACE
FASTEN AT BOTTOM
3/8" MAXIMUM OVER HANG
TILE TRIM CAN NOT OVERLAY ALUMINUM
RETAIN MORE THAN 3/8" OR FACE WILL N
HINGE OUT AS SHOWN
MALL WALL
PRELIMINARY LAYOUT, DETAILS MAY CHANGE
FINISH WALL BY OTHERS
ALL SIGN INSTALLATIONS ARE SUBJECT TO FIELD INSPECTIONS
EQUIPMENT MUST BE USED AS DESIGN INTENDED
All electrical work must be U.L. labeled or he of equivalent
Div. 2 of Sacramento City Code.
N.E.C. Sec. 90-9 and comply with chapter 14,
Dwinell's
SIGNAL SYSTEMS
1112 East Nob Hill Blvd.
Yakima, Wa. 98901
National: 1-800-932-8832
Local: (509) 248-3772
Fax: (509) 457 8026
Website: www.dwinells.com
Job Name
BEN BRIDGE
Job Location
SACRAMENTO
Salesperson
COLLEEN MURPHY
Designer
JLE
Design #/Date
SACRAMENTO DETAIL R-2
6/29/04
Revision #/Date
R-2 9/20/04
Sheet #
Drawing Scale
Electrical Req.
ELECTRICAL SERVICE AND WIRING:
Purchaser shall furnish and install electrical service feed wiring and switches of adequate capacity to as to fully comply with all legal requirements, and shall bring service to a point immediately
Volts
Amps
Circuits
Approvals
Client Approval/Date
Landlord Approval/Date
Sales Approval/Date
APPROVED PER 1999
NATIONAL ELECTRICAL CODE
AND CITY OF SACRAMENTO
AMENDMENTS
9/16/04
ELECTRICAL DIVISION
Westfield
Sign Drawing Review
Approved
Approved as Noted
Resubmit
These drawings have been reviewed for general design intent only. All actual field conditions are required to be verified by the Tenant's Architect and/or Contractor. Tenant is responsible for complying with all government regulations. All items in sign approval letter must be complied with.
Signed
10/11/04
Date
Plt File: JUDY/BB/SACRA 9/9/04
FINAL PRODUCTION
JOB# 11468